LELAND & PHYLLIS GANIEANY
SE¼, NE¼, SEC 23, T. 1 S., R. 4 E., 3RD P.M.

P.O.T. STA. 2+33.45
½"Ø IRON PIN (SET)
N. 1000.00
E. 233.45

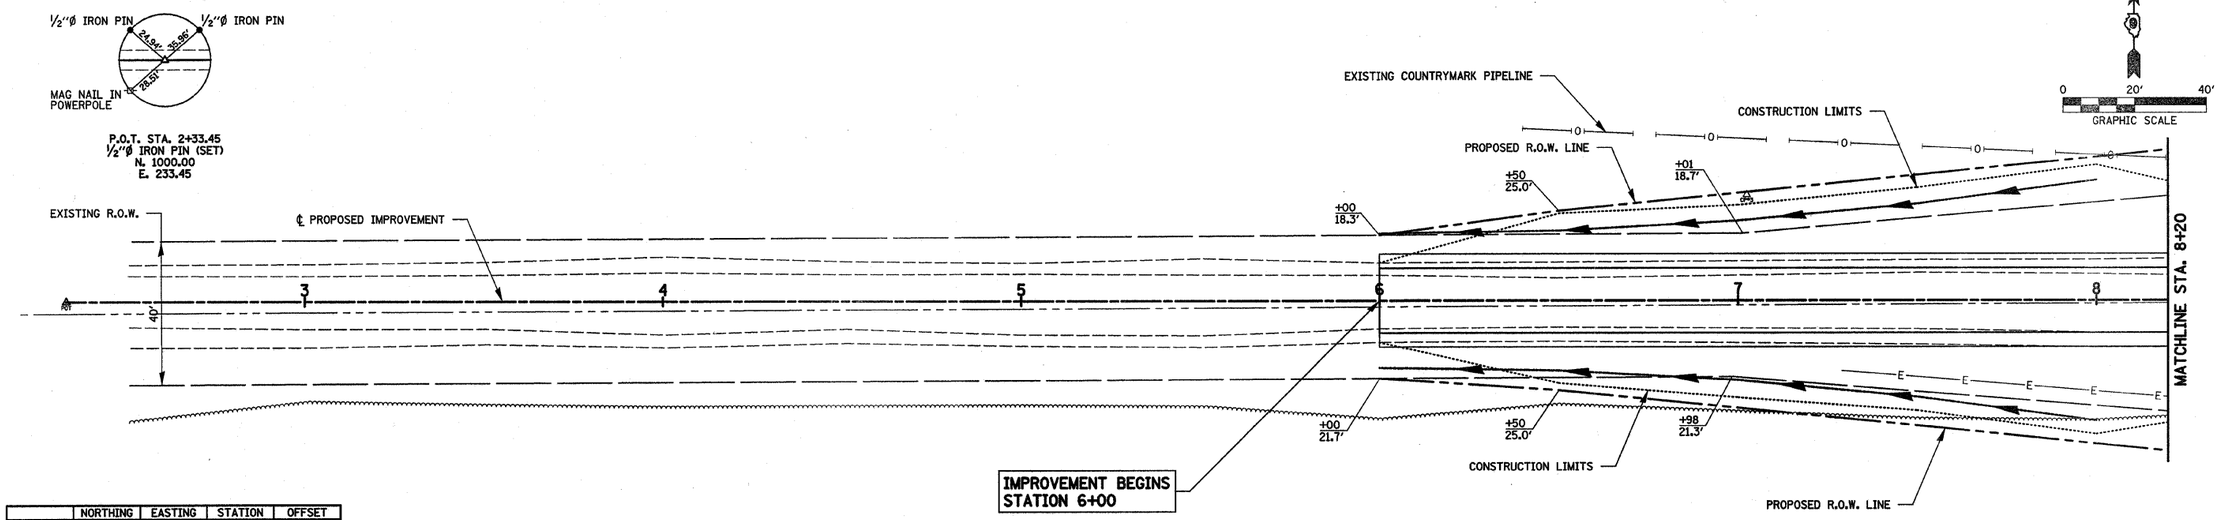

	NORTHING	EASTING	STATION	OFFSET
C.P.#3	1029.46	702.45	7+02.45	29.5' LT
C.P.#4	989.10	1062.69	10+62.69	10.9' RT
C.P.#5	1009.13	941.93	9+41.93	9.1' LT
C.P.#13	1138.85	1407.28	14+43.94	4.5' RT
C.P.#16	839.96	964.96	9+64.96	160.0' RT
C.P.#17	1208.89	995.35	9+95.35	208.9 LT.
C.P.#1099	1211.14	975.32	9+75.32	211.1 LT.
C.P.#1101	799.75	1034.15	10+34.15	200.3 RT.

FOR LEGEND SEE STD. 000001-05.

KEVIN & MARCIA PIERCE
NE¼, SE¼, SEC 23, T. 1 S., R. 4 E., 3RD P.M.

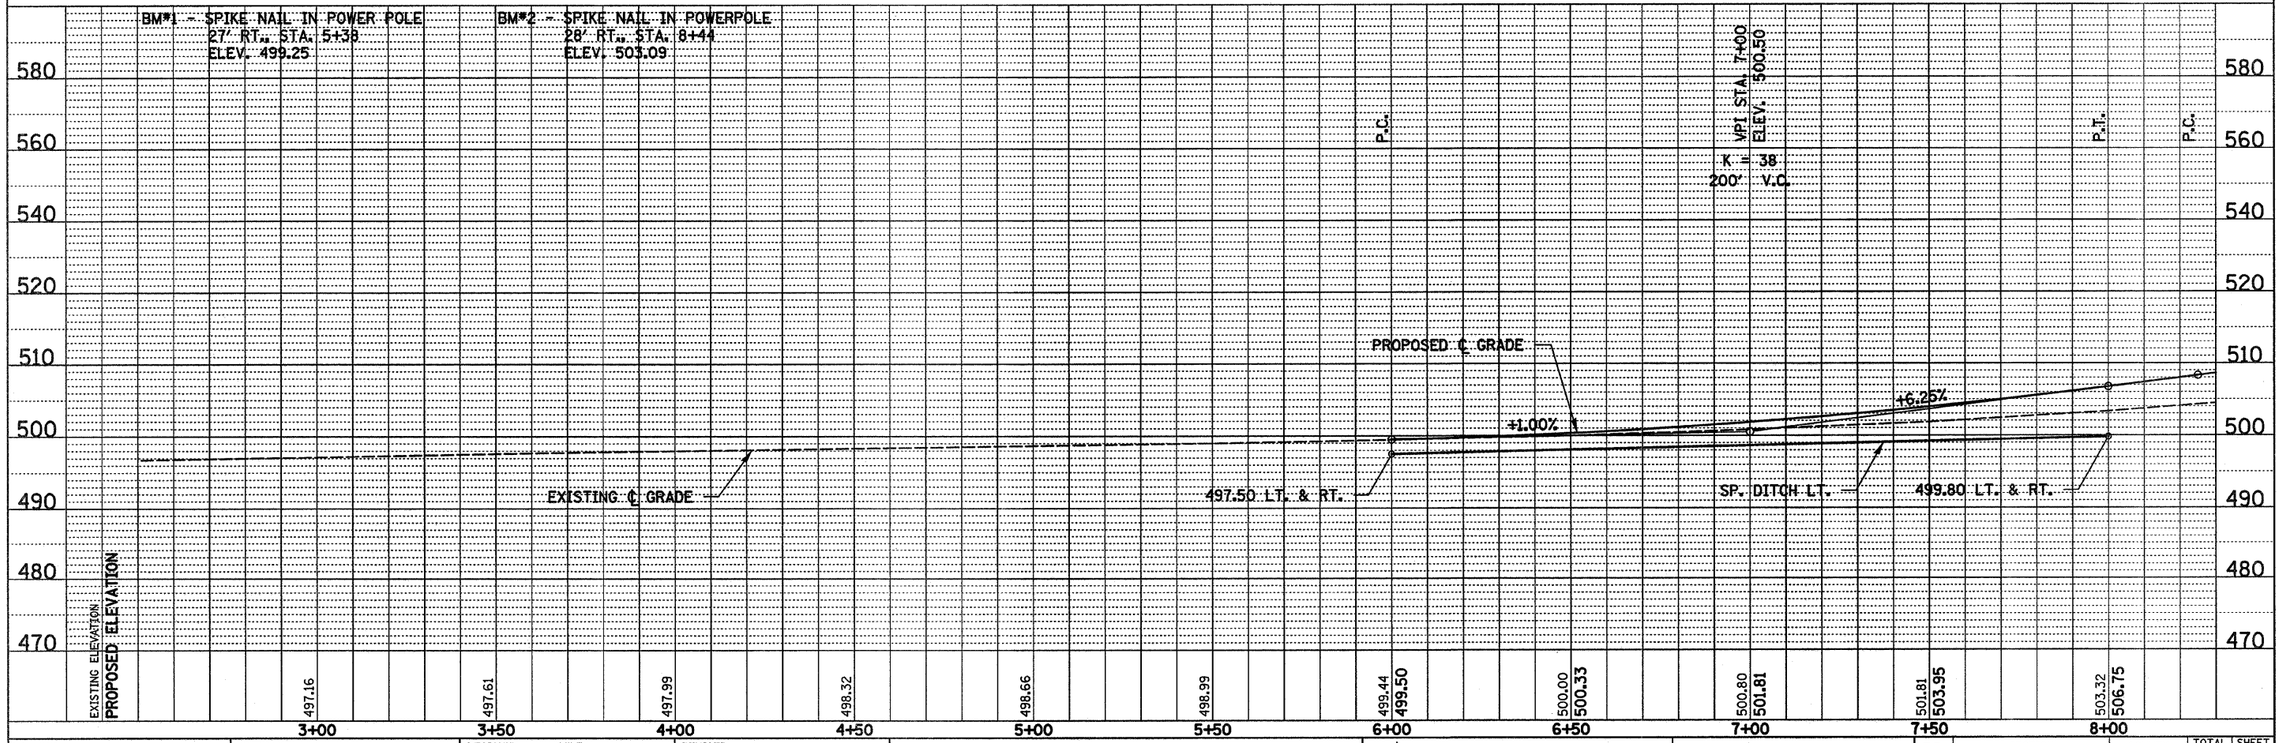

FILE NAME = 080126-sht-ppl.dgn	USER NAME =	DESIGNED - J.W.F.	REVISED -
		DRAWN - D.T.M.	REVISED -
	PLOT SCALE =	CHECKED - S.W.M.	REVISED -
	PLOT DATE = 2/4/2009	DATE - 06/26/08	REVISED -

STATE OF ILLINOIS
JEFFERSON COUNTY HIGHWAY DEPARTMENT

HAMPTON, LENZINI & RENWICK, INC.
CIVIL & STRUCTURAL ENGINEERS
LAND SURVEYORS

SCALE: 1" = 20' | SHEET NO. 1 OF 3 SHEETS | STA. 2+33.45 TO STA. 8+20.00

PLAN & PROFILE
MALECKI ROAD

T.R.	SECTION	COUNTY	TOTAL SHEETS	SHEET NO.
131	07-06121-00-BR	JEFFERSON	30	5
FARRINGTON ROAD DISTRICT		CONTRACT NO. 99350		
FED. ROAD DIST. NO.	ILLINOIS	FED. AID PROJECT		

PLAN
SURVEYED
PLOTTED
ALIGNMENT CHECKED
GRADES CHECKED
B.M. NOTED
STRUCTURE NO'S CHKD
CAD FILE NAME
NOTE BOOK
NO.
BY
DATE

PROFILE
SURVEYED
PLOTTED
GRADES CHECKED
B.M. NOTED
STRUCTURE NO'S CHKD
NOTE BOOK
NO.
BY
DATE