LEGEND

- AA1: NEW RIAT ROAD CONSTRUCTION
- LIGHTED BARRICADES WITH CONSTRUCTION FENCING
- CONTRACTOR'S CONSTRUCTION ACCESS/HAUL ROAD
- LIMITS OF PROPOSED WORK
- AIR OPERATIONS AREAS (A.O.A.)
- AIRCRAFT MOVEMENT AREAS

NOTES:
1. SHOULD ADD. ALT 1 BE AWARDED CONSTRUCTION ACTIVITIES SHALL TAKE PLACE CONCURRENTLY WITH TAXIWAY PHASE 1 CONSTRUCTION.

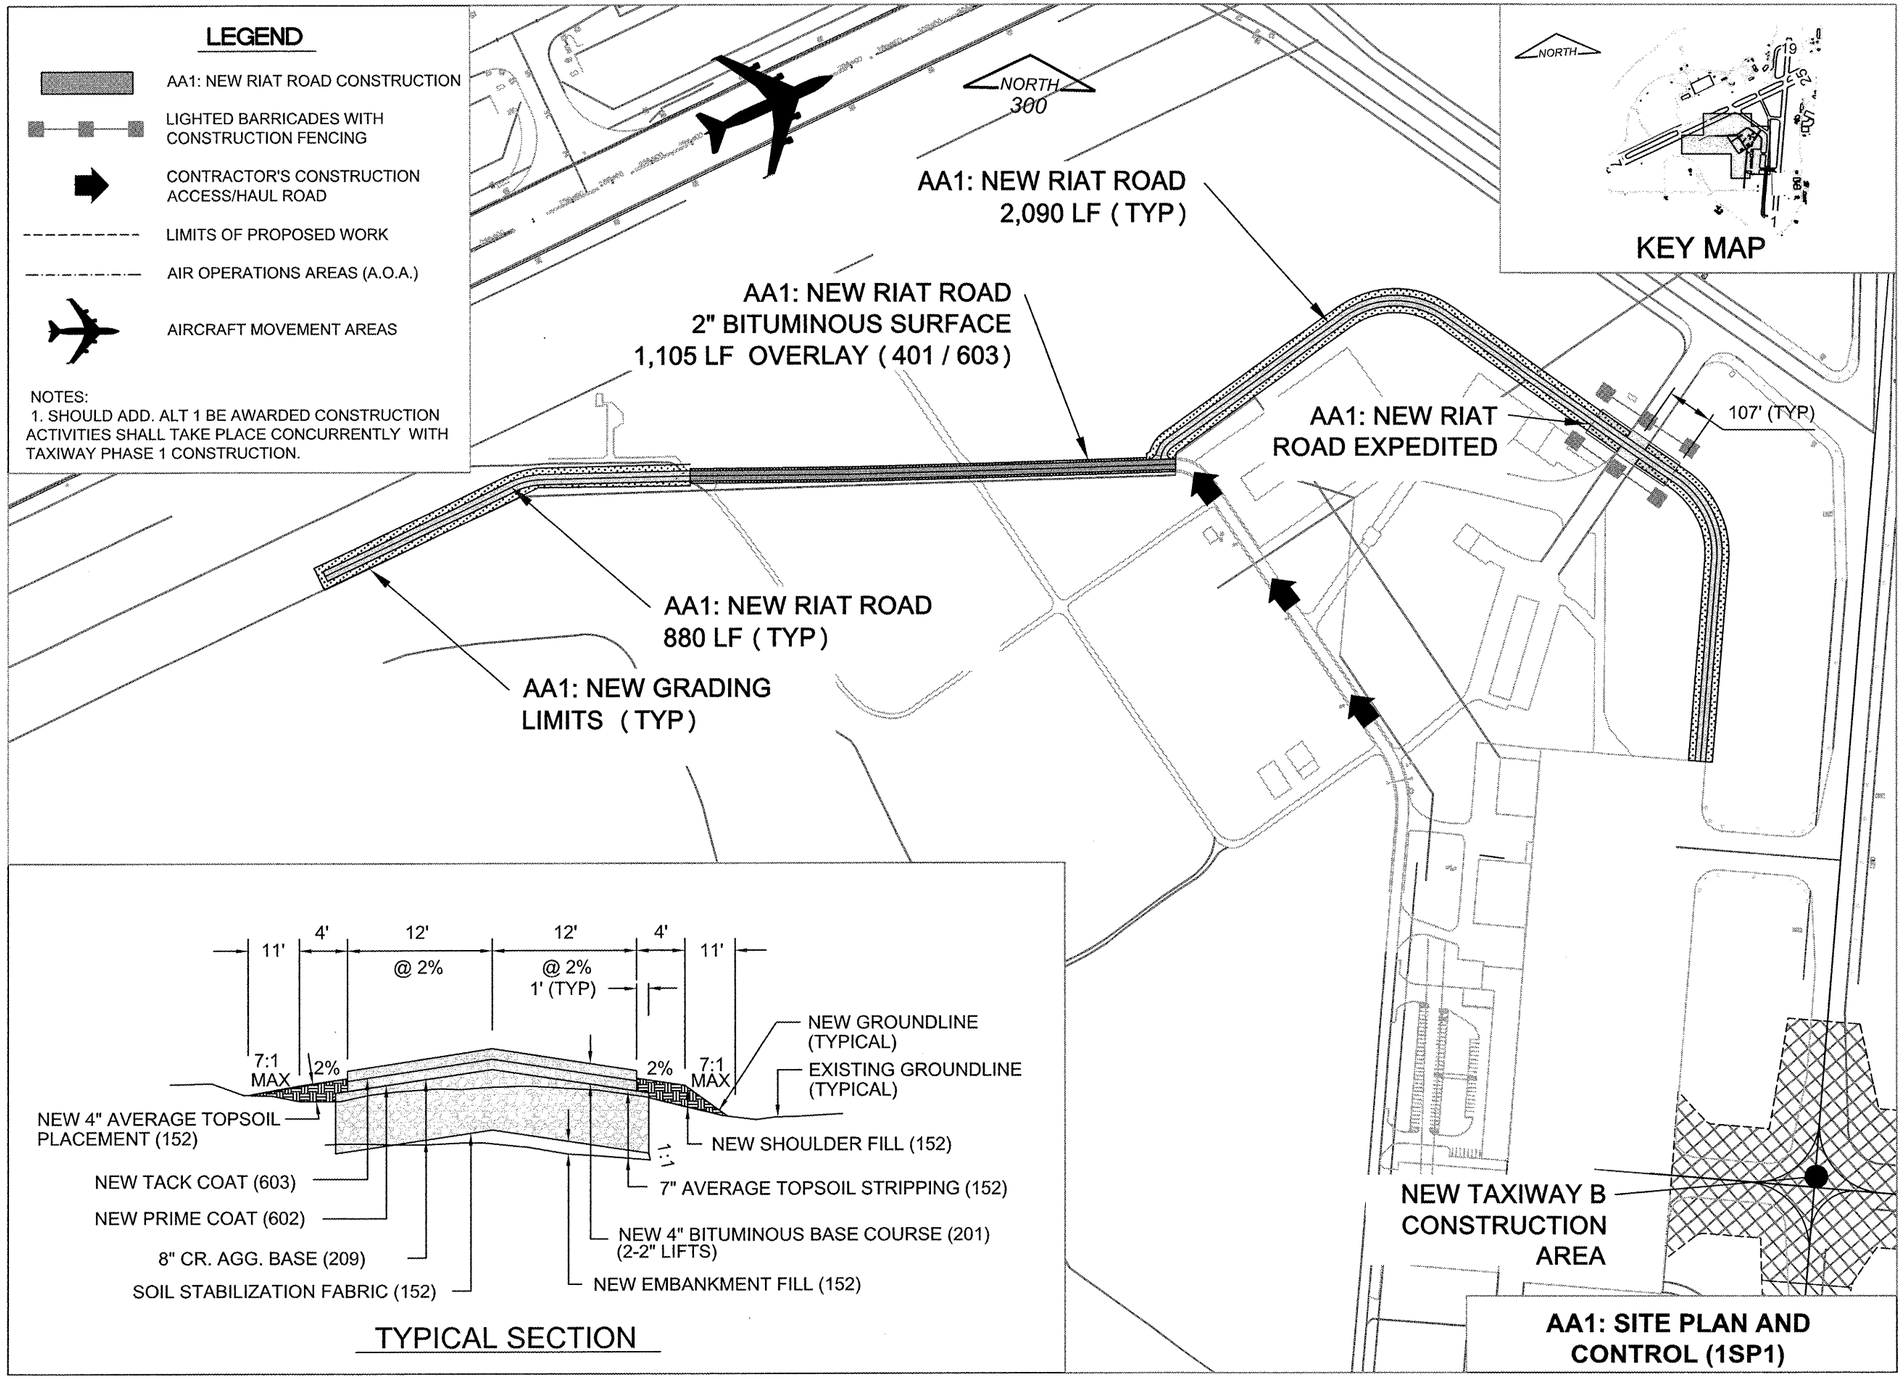

TYPICAL SECTION

RO016

CMT
CRAWFORD, MURPHY & TILLY, INC.
CONSULTING ENGINEERS
Copyright CMT, Inc.

Chicago Rockford International Airport

FLYRFD.COM

Rockford, Illinois

Greater Rockford Airport Authority

AIP: 3-17-0088-XX
RFD-3862

Rehab. Txy B South (Phase 1)

Revisions

Date	Description

0 — 1
THIS BAR IS EQUAL TO 1" AT FULL SCALE (17 X 11).

DESIGN BY:	CMT- RFD
DRAWN BY:	CMT- RFD
CHECKED BY:	CMT- RFD
APPROVED BY:	JGP
DATE:	2-27-2009
JOB No:	06258-04-00

AA1: SITE PLAN AND CONTROL (1SP1)

35