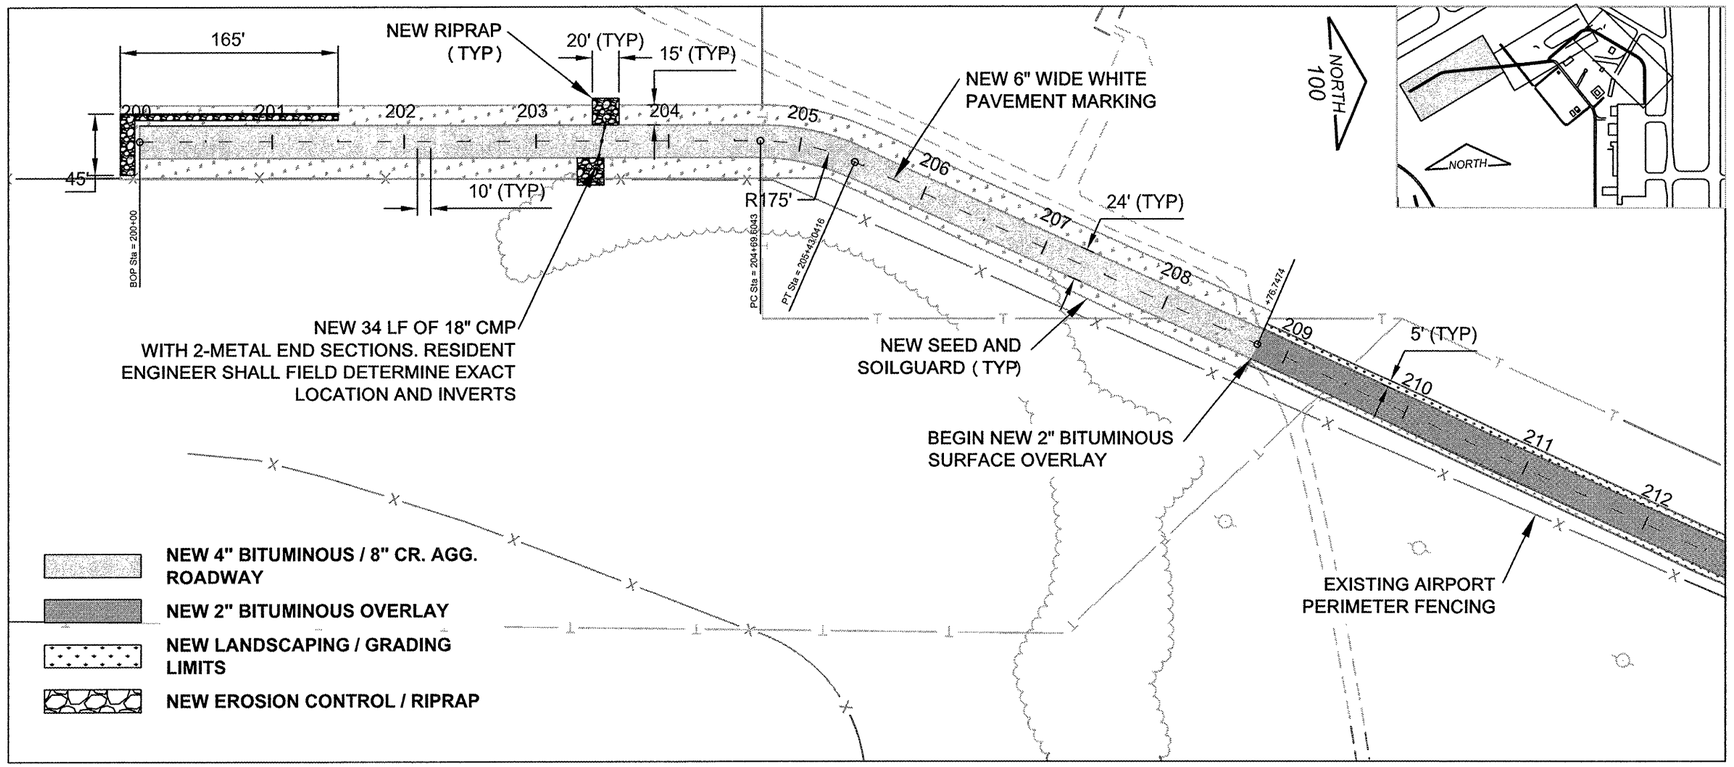

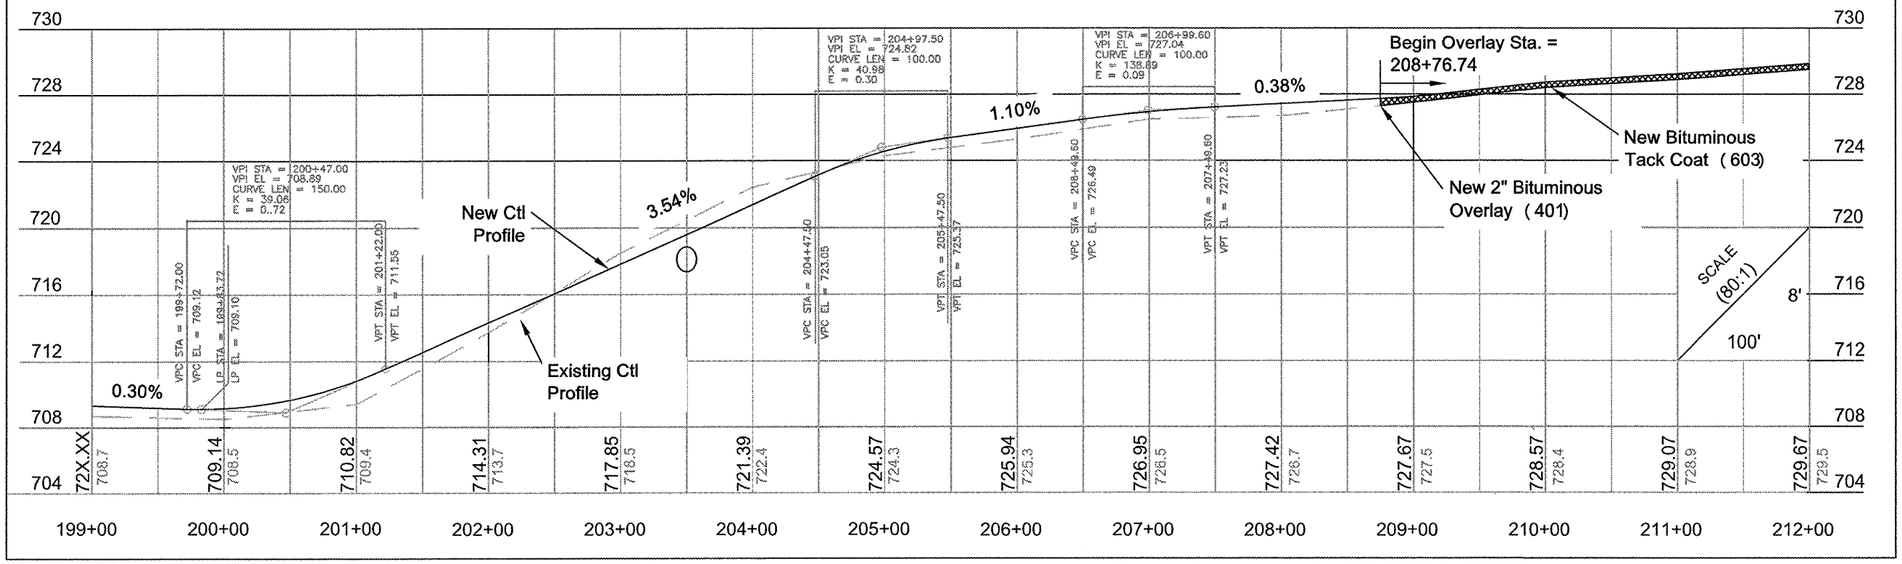

RO016

CMT
CRAWFORD, MURPHY & TILLY, INC.
CONSULTING ENGINEERS
Copyright CMT, Inc.

Chicago Rockford
International
Airport

FLYRFD.COM

Rockford, Illinois

Greater Rockford
Airport Authority

AIP: 3-17-0088-XX
RFD-3862

Rehab. Txy B South
(Phase 1)

Revisions

	Date	Description

0 1
THIS BAR IS EQUAL TO 1"
AT FULL SCALE (17 X 11).

DESIGN BY:	CMT- RFD
DRAWN BY:	CMT- RFD
CHECKED BY:	CMT- RFD
APPROVED BY:	JGP
DATE:	2-27-2009
JOB No:	06258-04-00

AA1: PLAN AND
PROFILE
(1PP1)

36

SHEET 36 OF 52 SHEETS