LEGEND

- NEW VARIABLE DEPTH PAVEMENT WIDENING
- NEW BITUMINOUS SHOULDER PAVEMENT (4" BIT. / 11" AGGR. BASE)
- NEW LANDSCAPING (SEEDING / SOILGUARD)
- NEW VARIALBLE DEPTH BITUMINOUS TRANSITION

HORIZONTAL AND VERTICAL CONTROL

POINT NO.	NORTHING	EASTING	ELEVATION	DESCRIPTION
211	2013354.033	2587298.819	721.48	IRON PIN

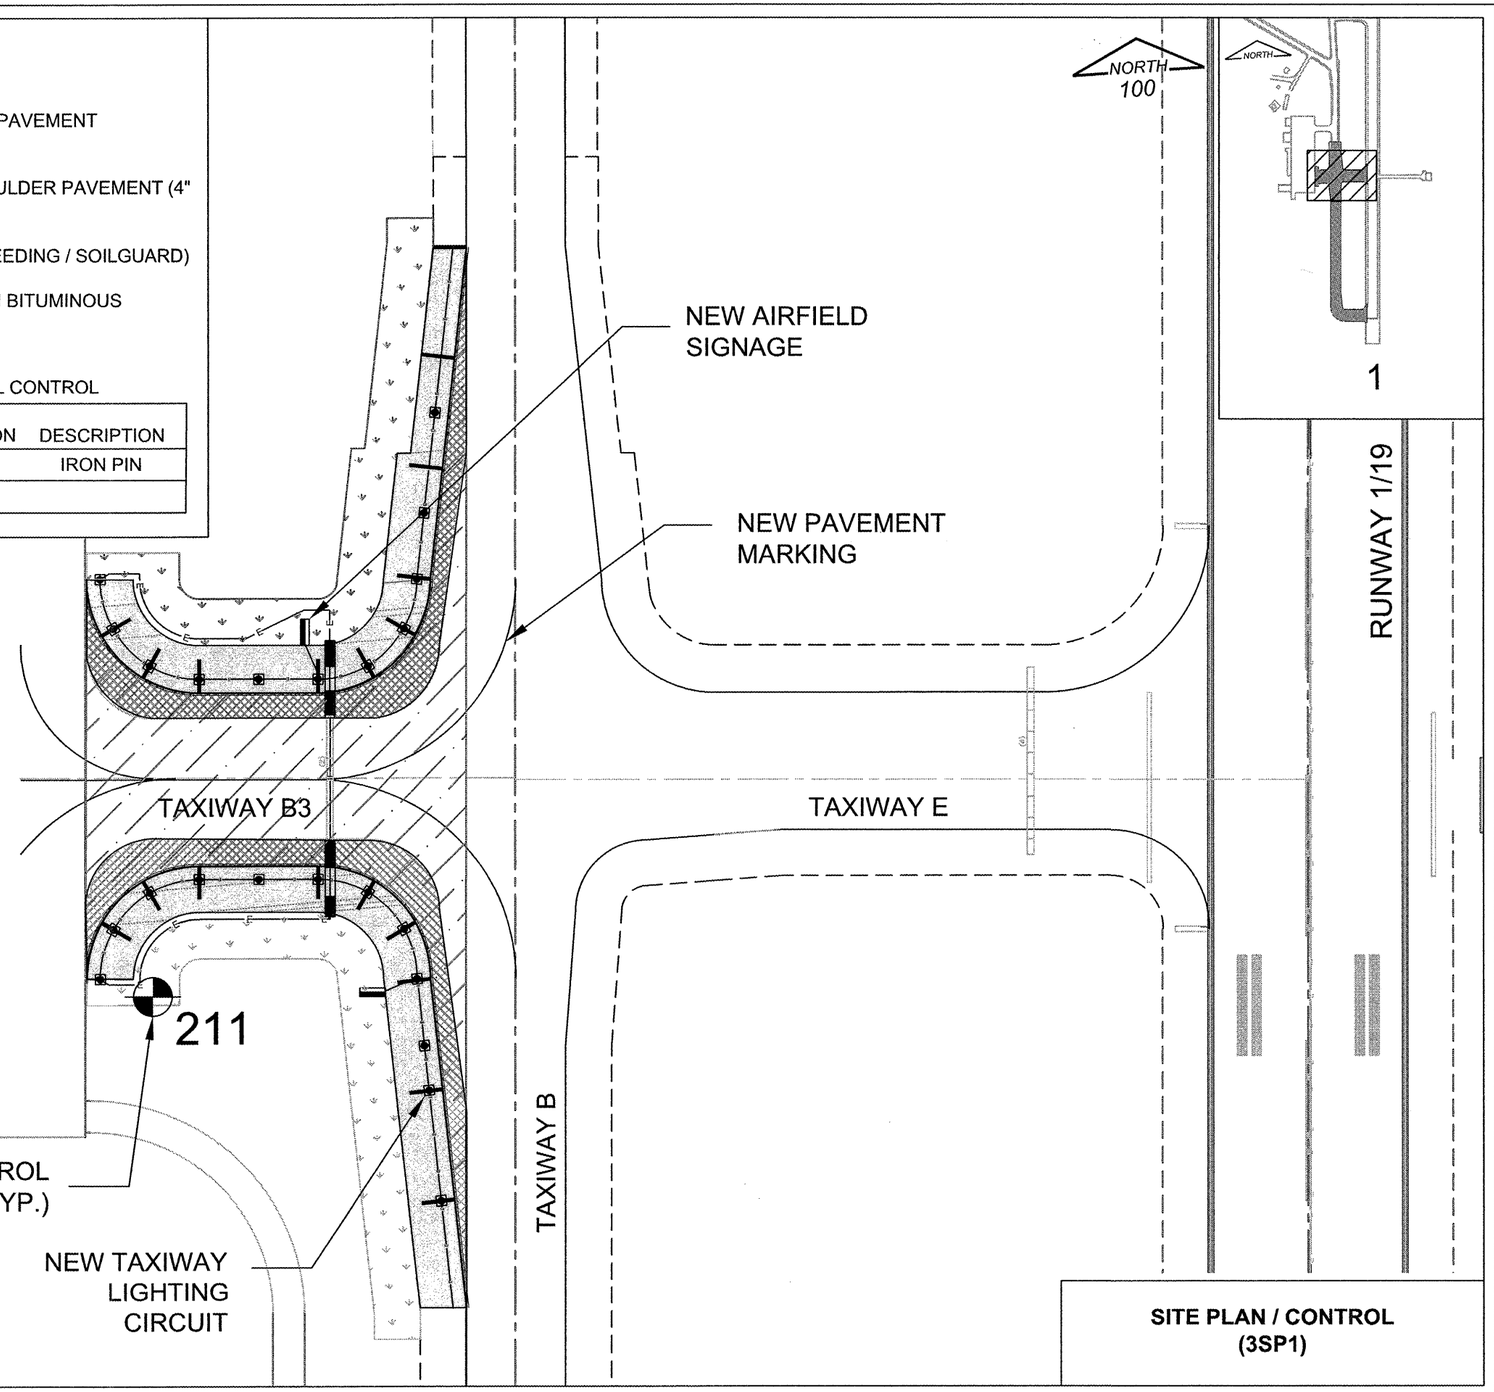

SITE PLAN / CONTROL (3SP1)

RO016

CMT
CRAWFORD, MURPHY & TILLY, INC.
CONSULTING ENGINEERS
Copyright CMT, Inc.

Chicago Rockford International Airport

FLYRFD.COM

Rockford, Illinois

Greater Rockford Airport Authority

AIP: 3-17-0088-XX
RFD-3862

Rehab. Txy B South (Phase 1)

Revisions

	Date	Description

0 — 1
THIS BAR IS EQUAL TO 1" AT FULL SCALE (17 X 11).

DESIGN BY:	CMT- RFD
DRAWN BY:	CMT- RFD
CHECKED BY:	CMT- RFD
APPROVED BY:	JGP
DATE:	2-27-2009
JOB No:	06258-04-00

SITE PLAN / CONTROL (3SP1)