FEB 10, 2009 4:49 PM HAGL000382
N:\AIRPORTS\STLOUIS\837-06RWYD\AIRPORT\SHEETS\R-161JNT.DWG - RWY 17 END

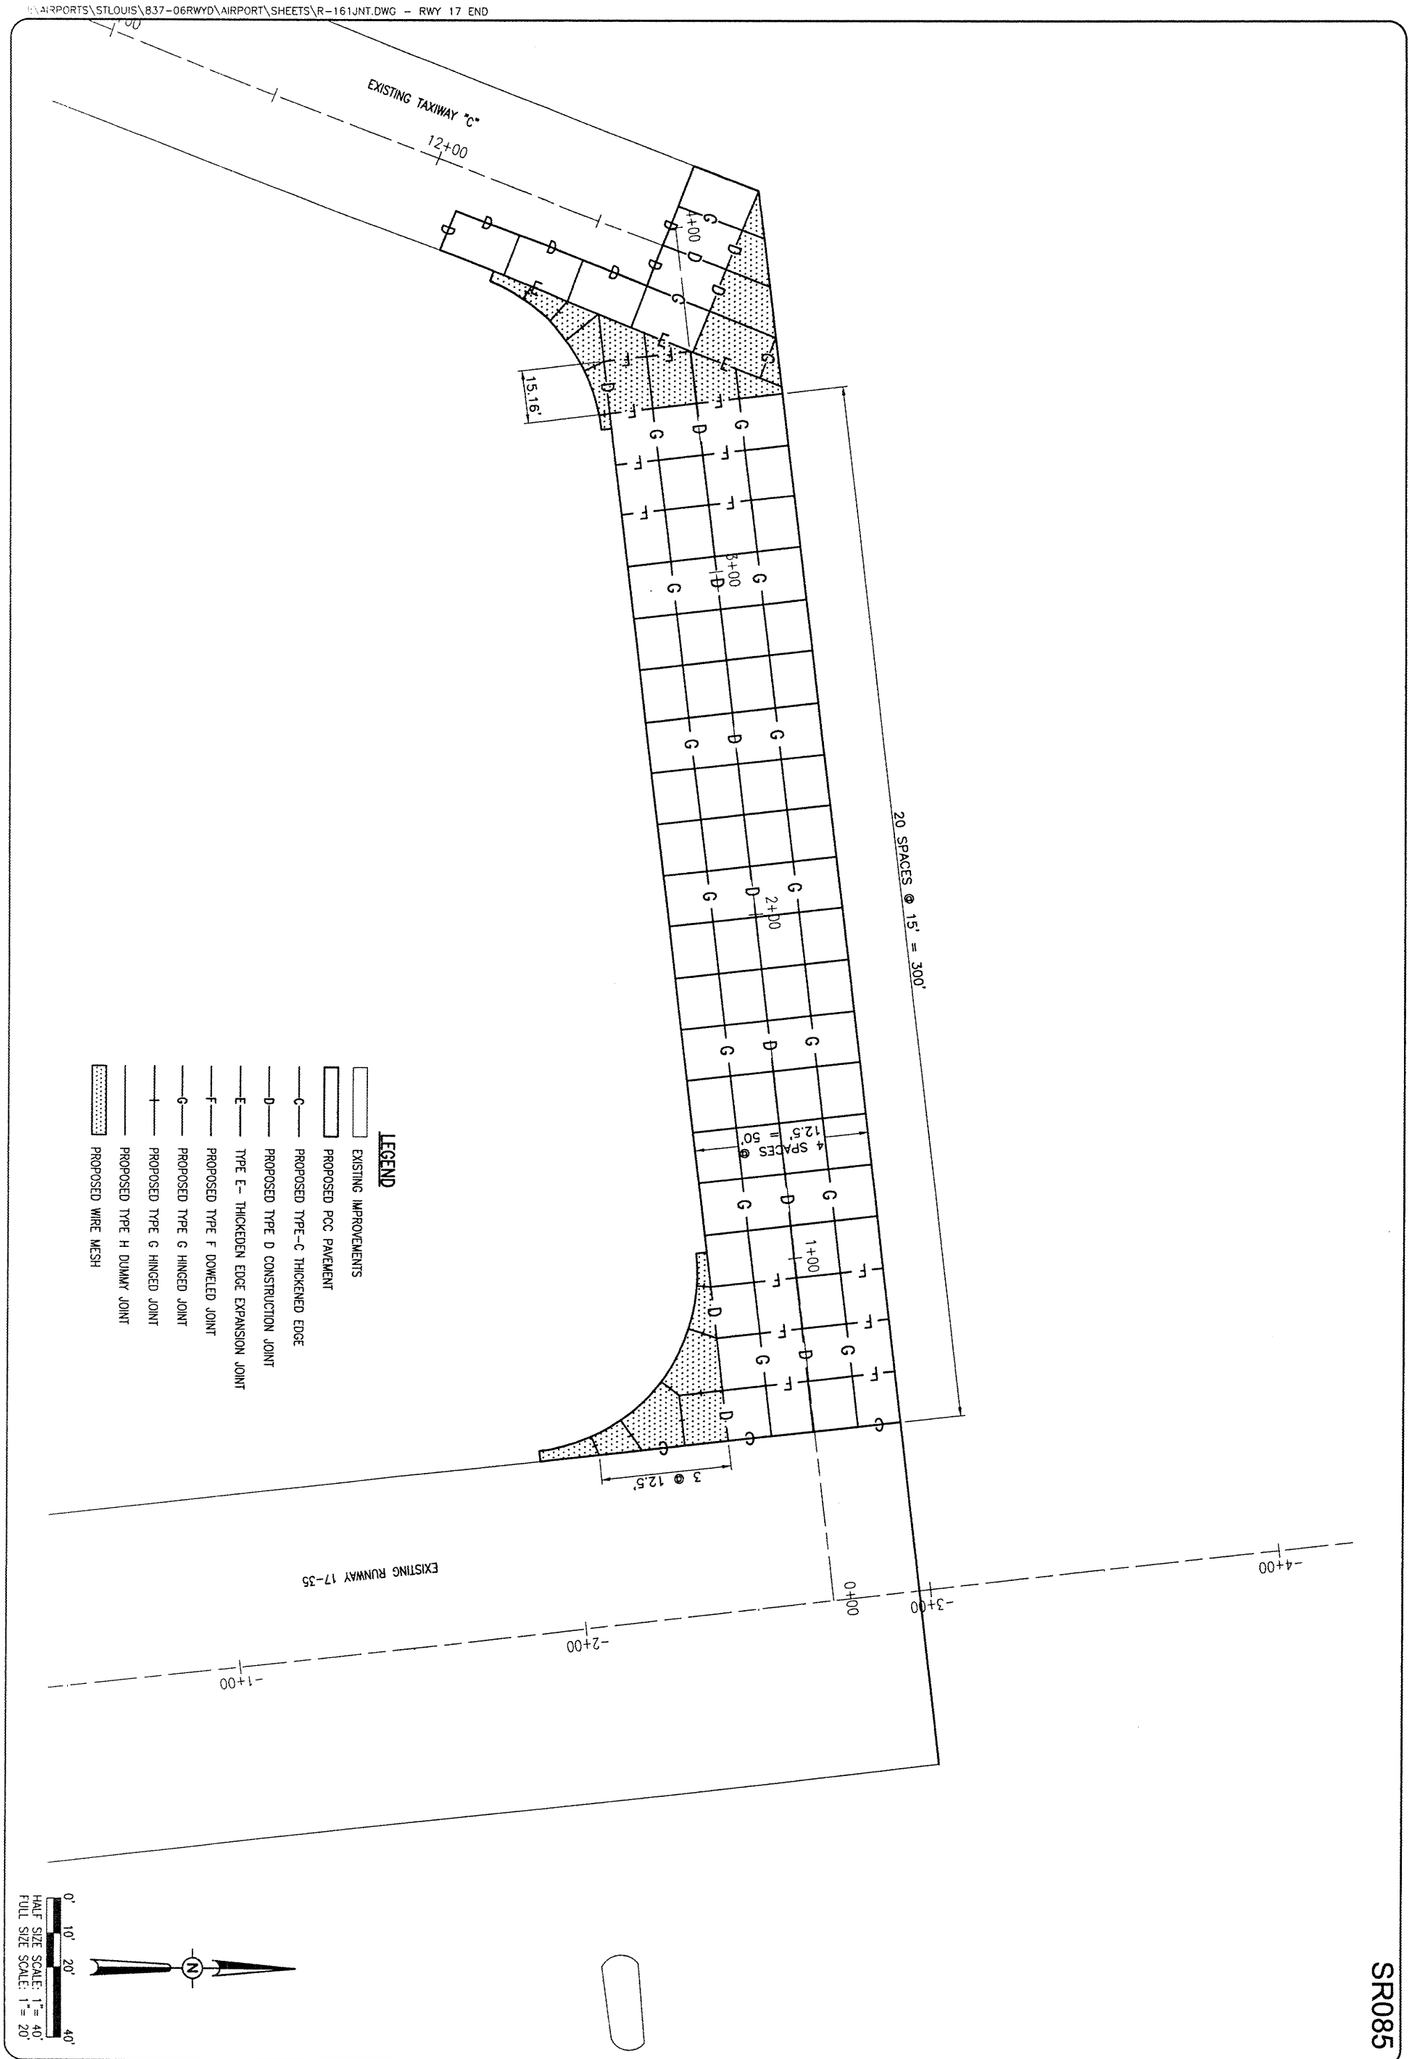

SR085

RUNWAY SAFETY AREA IMPROVEMENTS PROPOSED JOINTING PLAN FOR RUNWAY END 17	HANSON Hanson Professional Services Inc. 1525 South Sixth Street Springfield, Illinois 62703-2886 Offices Nationwide	HSI Project No. 83706RWYD 0800 Filename R-161JNT.DWG Scale 1"=20' Date 02/08/08 LAYOUT MDR 02/08/08 DRAWN MDR 02/08/08 REVIEWED CAH 07/11/08	ST. LOUIS REGIONAL AIRPORT St.LouisRegional AIRPORT EAST ALTON, ILLINOIS IL. PROJ.: ALN-3825 A.I.P. PROJ.: 3-17-0002-B42	DATE	REVISION	BY

13 of 81 sheets
13