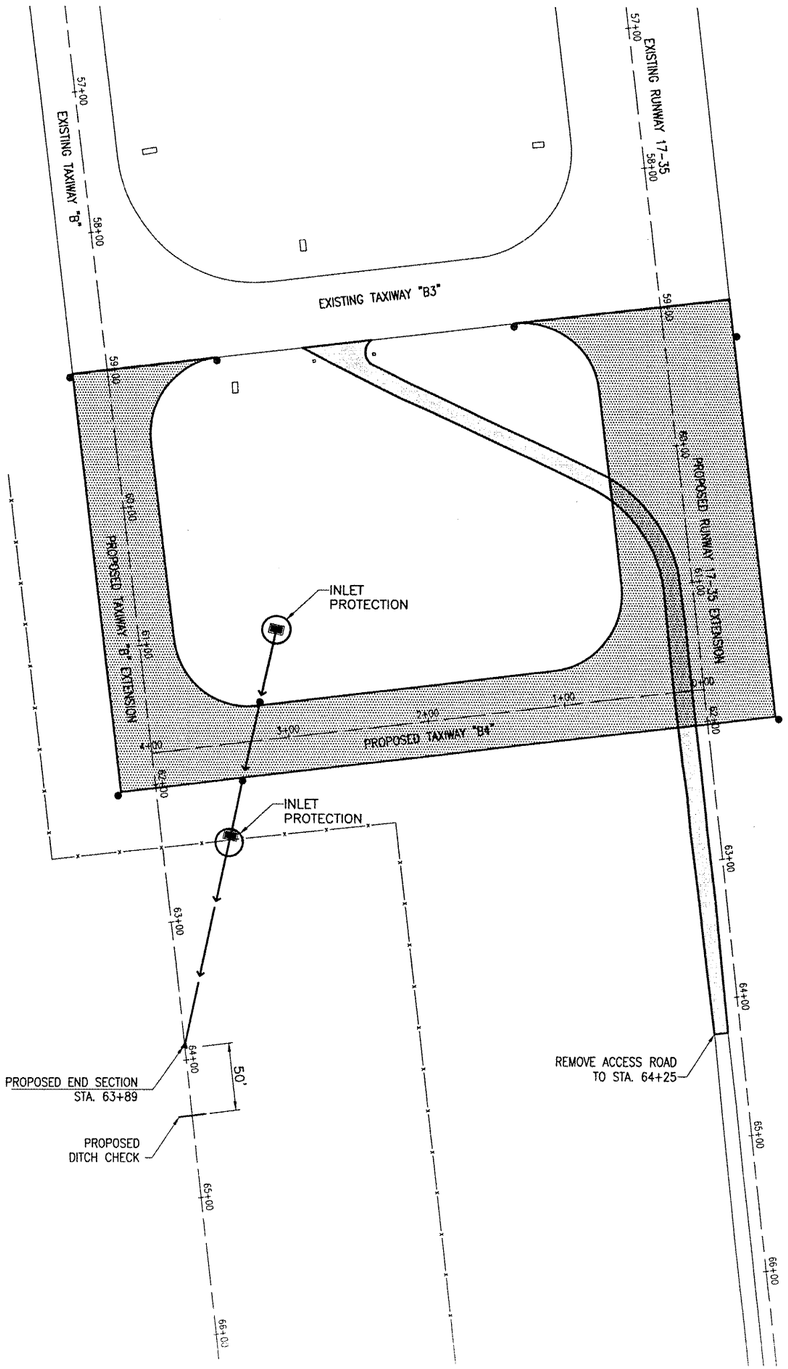

QUANTITIES THIS SHEET			
ITEM NO.	DESCRIPTION	UNIT	QUANTITY
AR156511	DITCH CHECK	EACH	1
AR156520	INLET PROTECTION	EACH	2
AR156530	TEMPORARY SEEDING	ACRE	4.1

NOTE:
FOR STORMWATER POLLUTION PREVENTION DETAILS SEE SHEET NO. 7.

LEGEND

- EXISTING IMPROVEMENTS
- PROPOSED ACCESS ROAD REMOVAL
- PROPOSED IMPROVEMENTS
- PROPOSED UNDERDRAIN INSPECTION HOLES
- PROPOSED INLET
- PROPOSED RCCP
- PROPOSED INLET PROTECTION
- PROPOSED DITCH CHECK

0' 25' 50' 100'
HALF SIZE SCALE: 1"= 100'
FULL SIZE SCALE: 1"= 50'

DATE	REVISION	BY

ST. LOUIS REGIONAL AIRPORT
EAST ALTON, ILLINOIS
IL PROJ.: ALN-3825 A.I.P. PROJ.: 3-17-0002-B42

MS Project No. 83706RWYD 0800
Filename R-18ISWP.DWG
Scale 1"=50'
Date 02/08/08

LAYOUT	MDR	02/08/08
DRAWN	MDR	02/08/08
REVIEWED	CAH	07/11/08

HANSON
Hanson Professional Services Inc.
1525 South Sixth Street
Springfield, Illinois 62703-2886
Offices Nationwide

RUNWAY SAFETY AREA IMPROVEMENTS

PROPOSED STORMWATER POLLUTION PREVENTION PLAN FOR RUNWAY END 35

37
37 of 81 sheets

FEB 10, 2009 4:45 PM HAGLOOB382
J:\AIRPORTS\STLOUIS\83706RWYD\AIRPORT\SHEETS\R-18ISWP.DWG - RWY 35 END