SR085

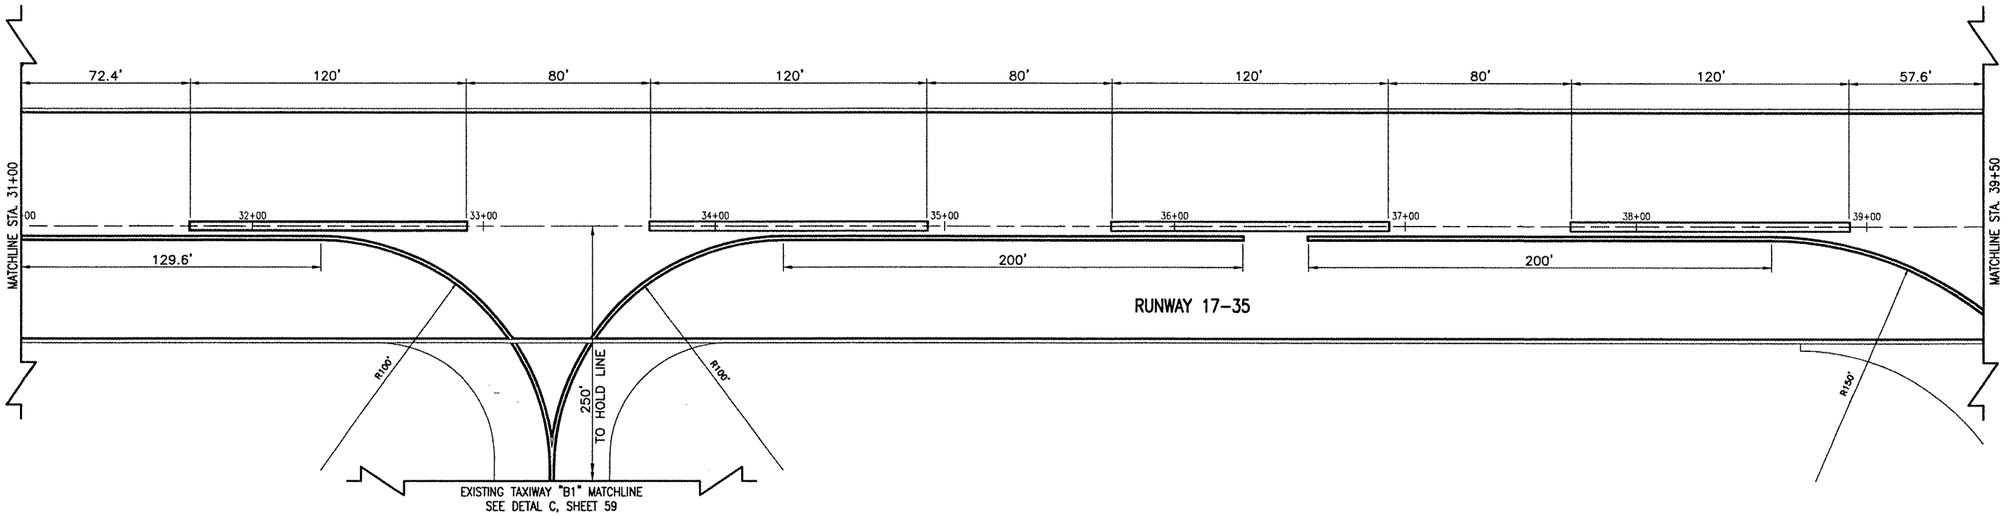


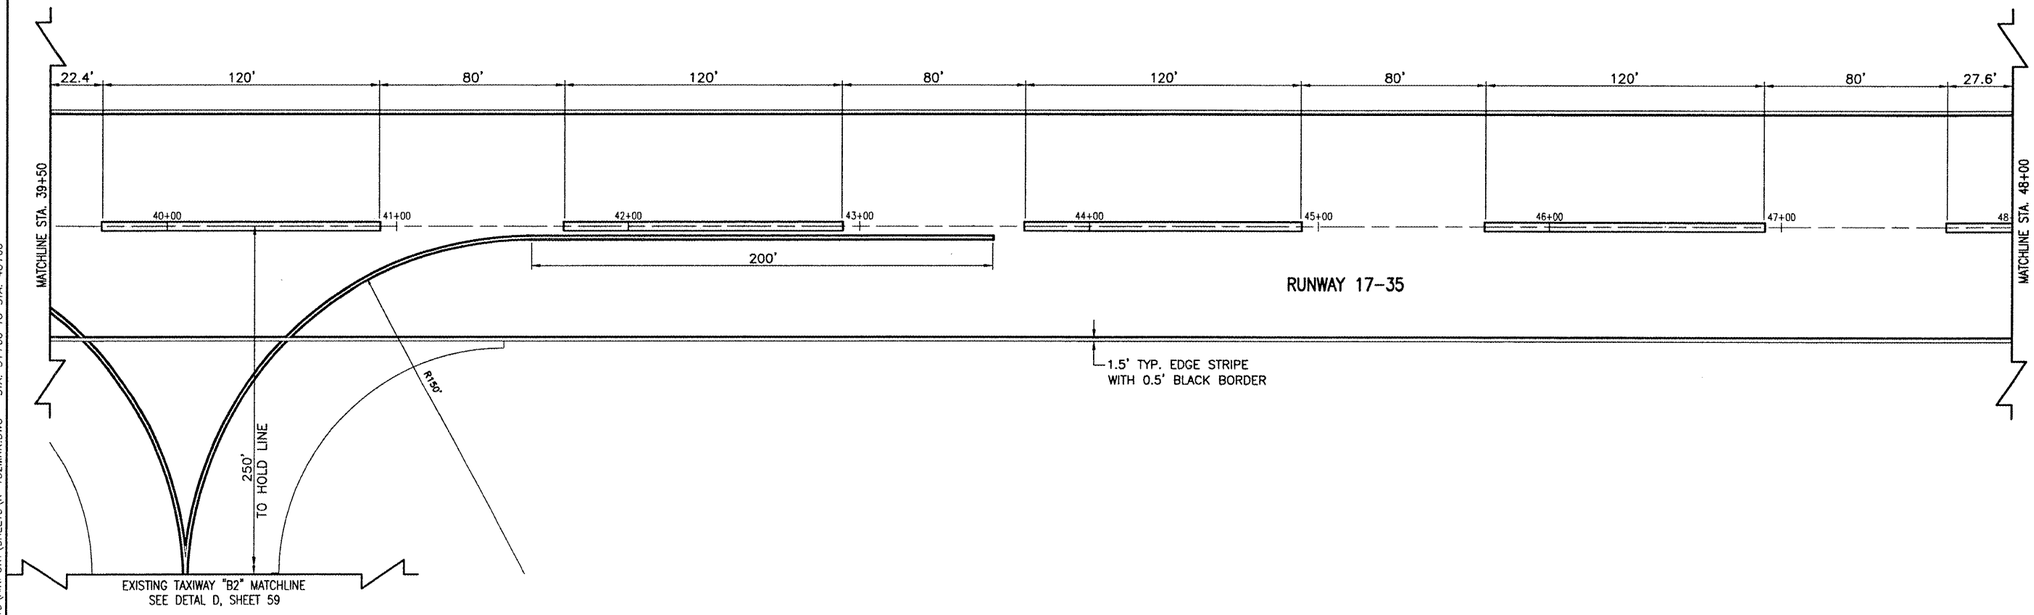


LEGEND

- EXISTING IMPROVEMENTS
- PROPOSED PAVEMENT
- PROPOSED PAVEMENT MARKING

0' 15' 30' 60'

HALF SIZE SCALE: 1"= 60'
FULL SIZE SCALE: 1"= 30'

| DATE | REVISION | BY |
|---|---|---|
| | | |

ST. LOUIS REGIONAL AIRPORT

EAST ALTON, ILLINOIS

IL PROJ.: ALN-3825 A.I.P. PROJ.: 3-17-0002-B42

HS Project No. 8370GRWYD 0800
Filename R-152MRK.DWG
Scale 1"=30'
Date 02/12/08

| | | |
|---|---|---|
| LAYOUT | MDR | 02/12/08 |
| DRAWN | MDR | 02/12/08 |
| REVIEWED | CAH | 07/11/08 |

HANSON
Hanson Professional Services Inc.
1525 South Sixth Street
Springfield, Illinois 62703-2886
Offices Nationwide

RUNWAY SAFETY AREA IMPROVEMENTS

PROPOSED PAVEMENT MARKING PLAN
STA. 31+00 TO STA. 48+00

57

57 of 81 sheets

FEB 11, 2009 7:50 AM HAGLOOO382
C:\AIRPORTS\STLOUIS\8370GRWYD\AIRPORT\SHEETS\R-152MRK.DWG - STA. 31+00 TO STA. 48+00