FEB 11, 2009 7:53 AM HAGL000382
I:\AIRPORTS\STLOUIS\837-06RWYD\AIRPORT\SHEETS\5950-5975R.DWG - Model

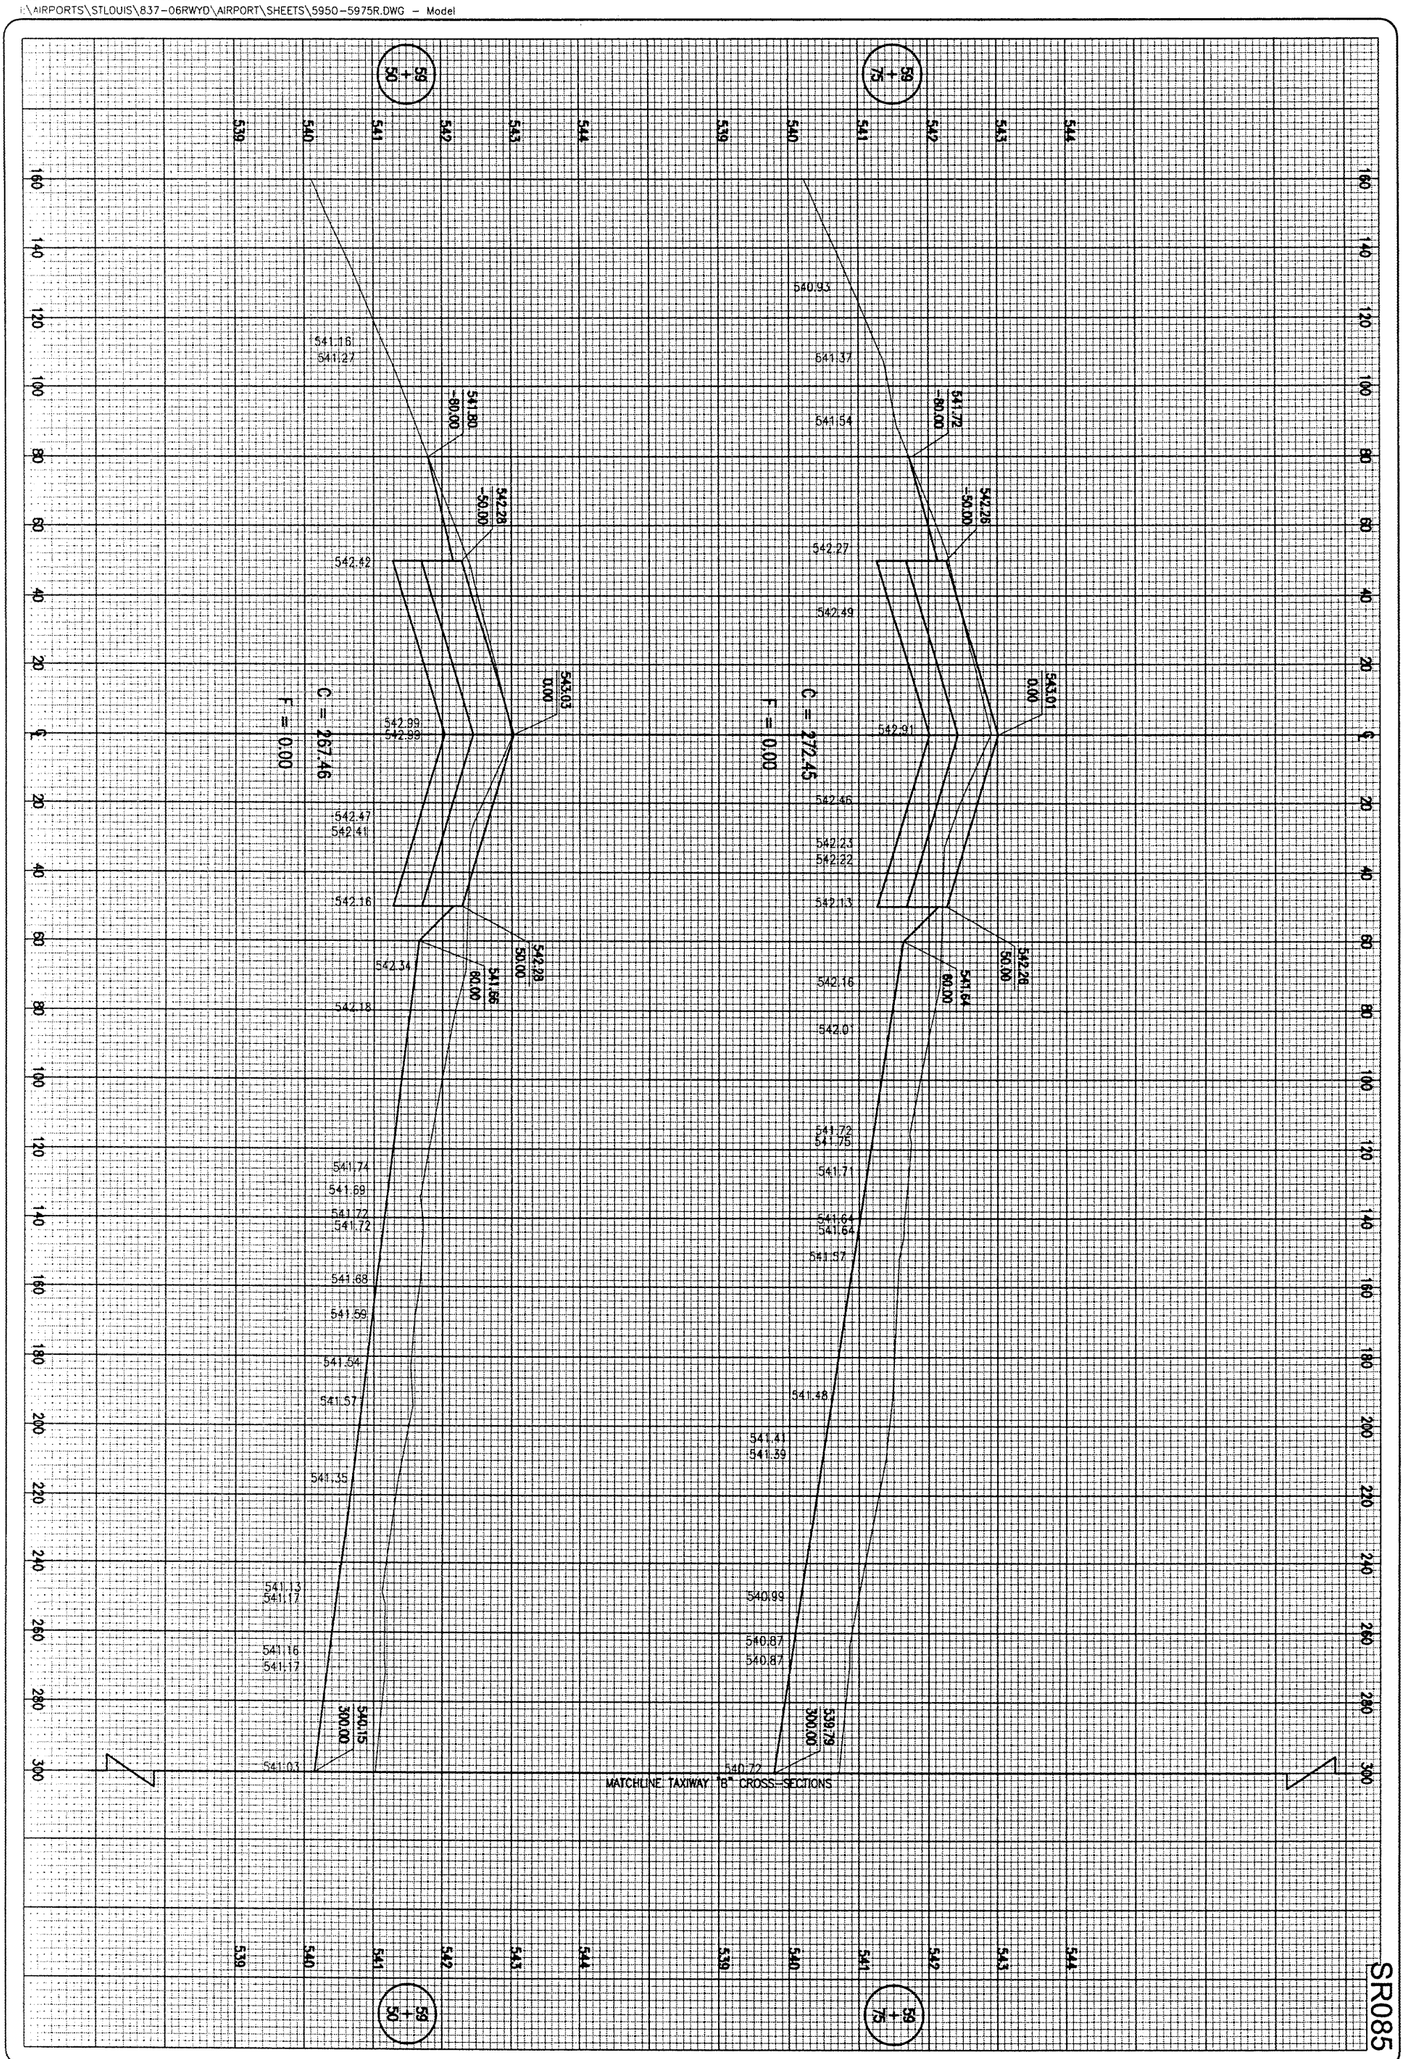

63 of 81 sheets

63

RUNWAY SAFETY AREA IMPROVEMENTS

PROPOSED CROSS-SECTIONS FOR RUNWAY END 35 STA. 59+50 TO STA. 59+75

HANSON

Hanson Professional Services Inc.
1525 South Sixth Street
Springfield, Illinois 62703-2886
Offices Nationwide

HEI Project No.	83706RWYD 0800
Filename	5950-5975R.DWG
Scale	H. 1"= 20' V. 1"= 1'
Date	05/19/08

LAYOUT	JEO	05/19/08
DRAWN	BAK	05/19/08
REVIEWED	CAH	07/11/08

ST. LOUIS REGIONAL AIRPORT

St.LouisRegional AIRPORT

EAST ALTON, ILLINOIS

IL. PROJ.: ALN-3825 A.I.P. PROJ.: 3-17-0002-B42

DATE	REVISION	BY