ROUTE	SECTION	COUNTY	TOTAL SHEETS	SHEET NUMBER
VARIOUS	2007-009 GR	VARIOUS	27	22

Contract 60C34

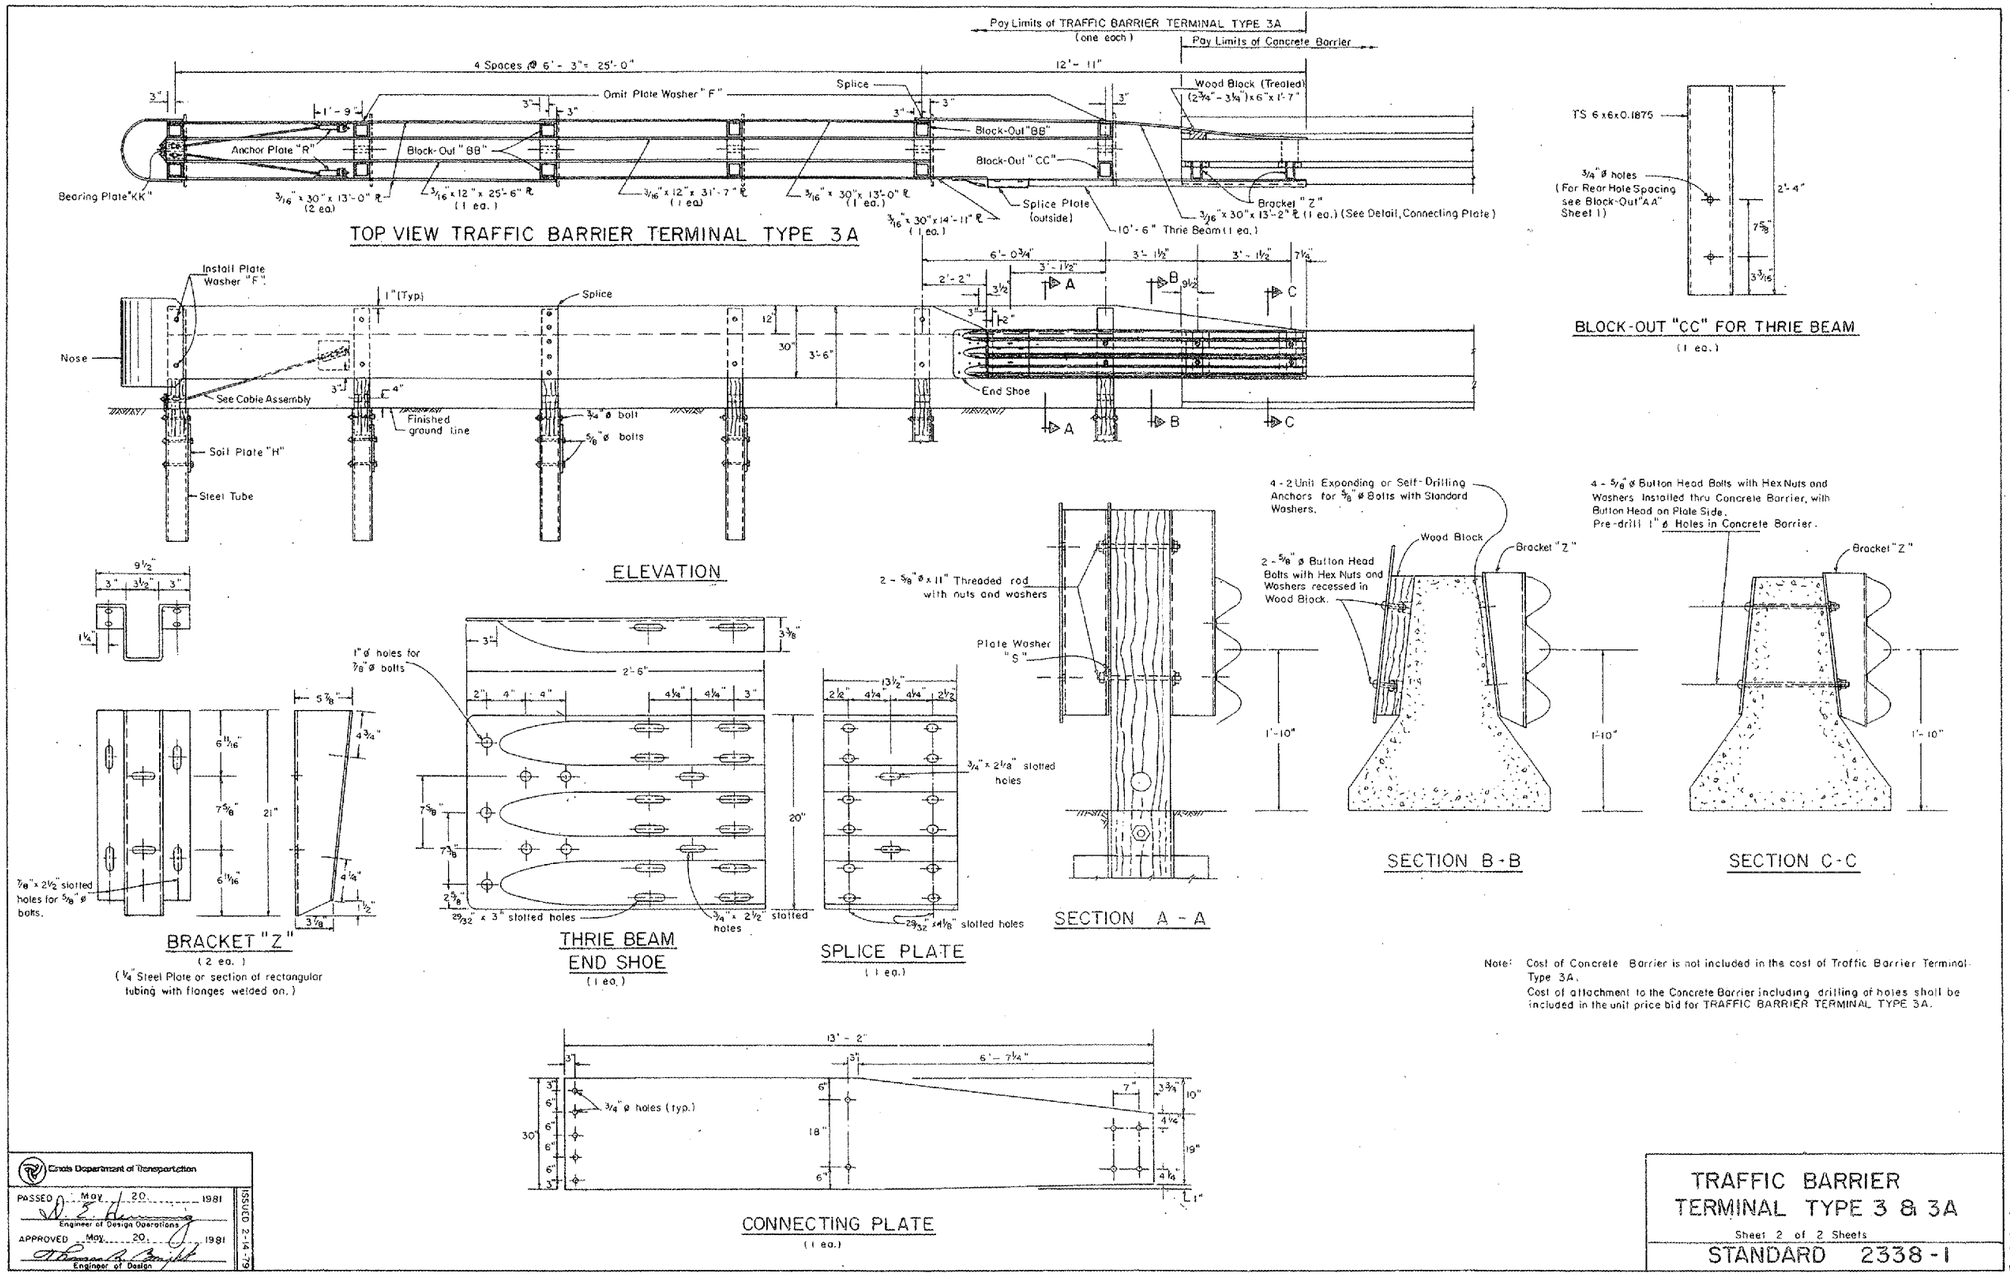

Note: Cost of Concrete Barrier is not included in the cost of Traffic Barrier Terminal Type 3A.
Cost of attachment to the Concrete Barrier including drilling of holes shall be included in the unit price bid for TRAFFIC BARRIER TERMINAL TYPE 3A.

Ohio Department of Transportation
PASSED May 20, 1981 — Engineer of Design Operations
APPROVED May 20, 1981 — Engineer of Design
ISSUED 2-14-79

TRAFFIC BARRIER TERMINAL TYPE 3 & 3A
Sheet 2 of 2 Sheets
STANDARD 2338-1

F-3.36a

FOR INFORMATION ONLY