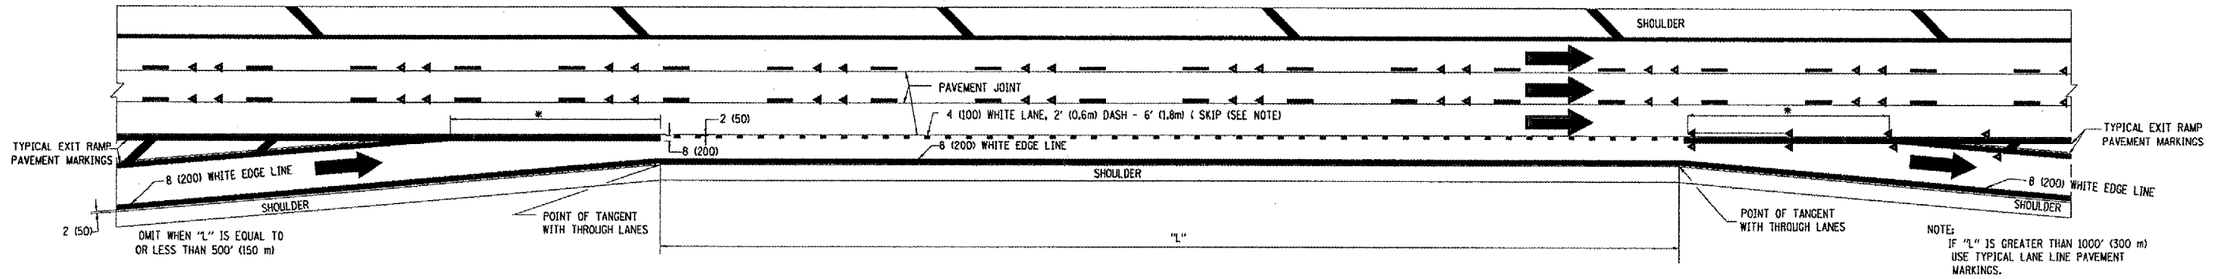

TYPICAL ENTRANCE/EXIT RAMP COMBINATION PAVEMENT MARKINGS

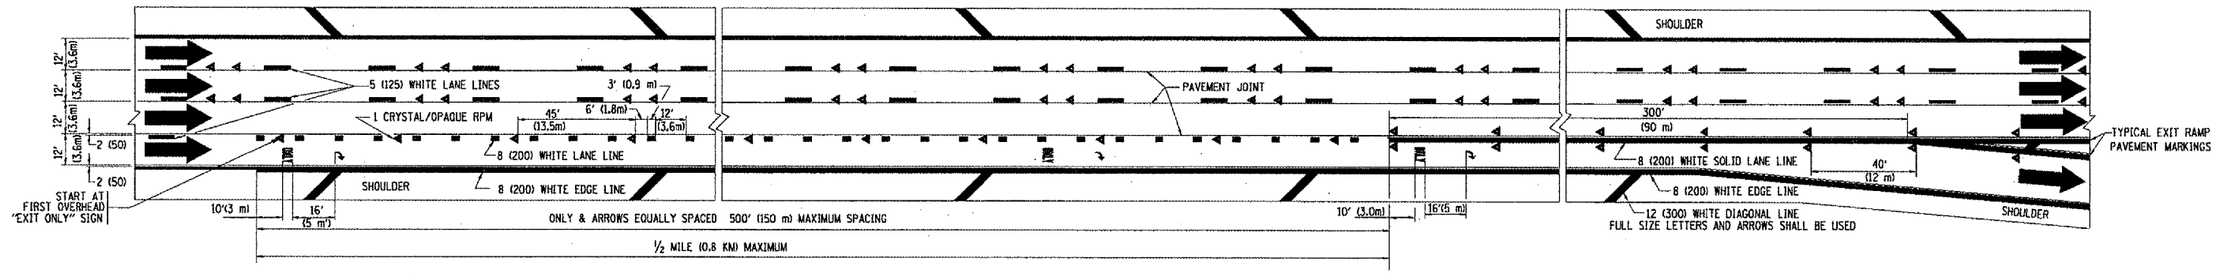

TYPICAL EXIT ONLY LANE PAVEMENT MARKINGS

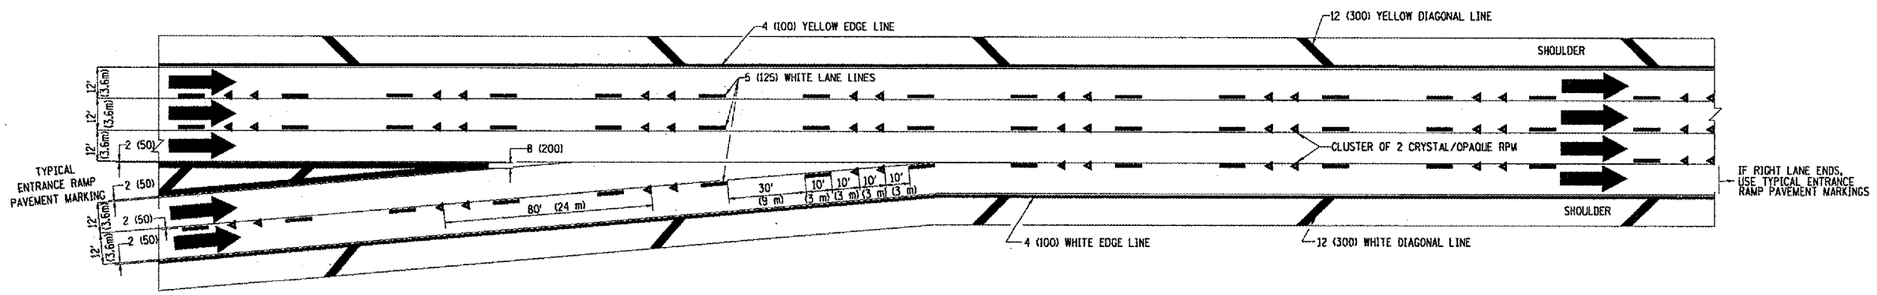

TYPICAL TWO LANE ENTRANCE RAMP PAVEMENT MARKINGS

FILE NAME = W:\diststd\22x34\tc12.dgn	USER NAME = gaglionabt	DESIGNED - D.W.S.	REVISED - A.H. 03-96	STATE OF ILLINOIS DEPARTMENT OF TRANSPORTATION	MULTI-LANE FREEWAY PAVEMENT MARKING DETAILS	F.A.I. RTE. 94	SECTION 0161,2A-1	COUNTY Cook	TOTAL SHEETS 18	SHEET NO. 17
		DRAWN -	REVISED - D.W.S. 07-96				TC-12		CONTRACT NO. 60E14	
	PLOT SCALE = 50.000 ' / IN.	CHECKED -	REVISED - J.A.F. 02-06		SCALE: NONE SHEET NO. 1 OF 2 SHEETS STA. TO STA.		FED. ROAD DIST. NO. 1	ILLINOIS	FED. AID PROJECT	
	PLOT DATE = 1/4/2008	DATE - 01-90	REVISED - S.P.B. 01-07							