F.A.P. RTE.	SECTION	COUNTY	TOTAL SHEETS	SHEET NO.
374	3268F-R-1	COOK	279	61
STA. 129+00.00	TO STA. 142+00.00			
FED. ROAD DIST. NO.	ILLINOIS	FED. AID PROJECT		

CONTRACT NO. 62387

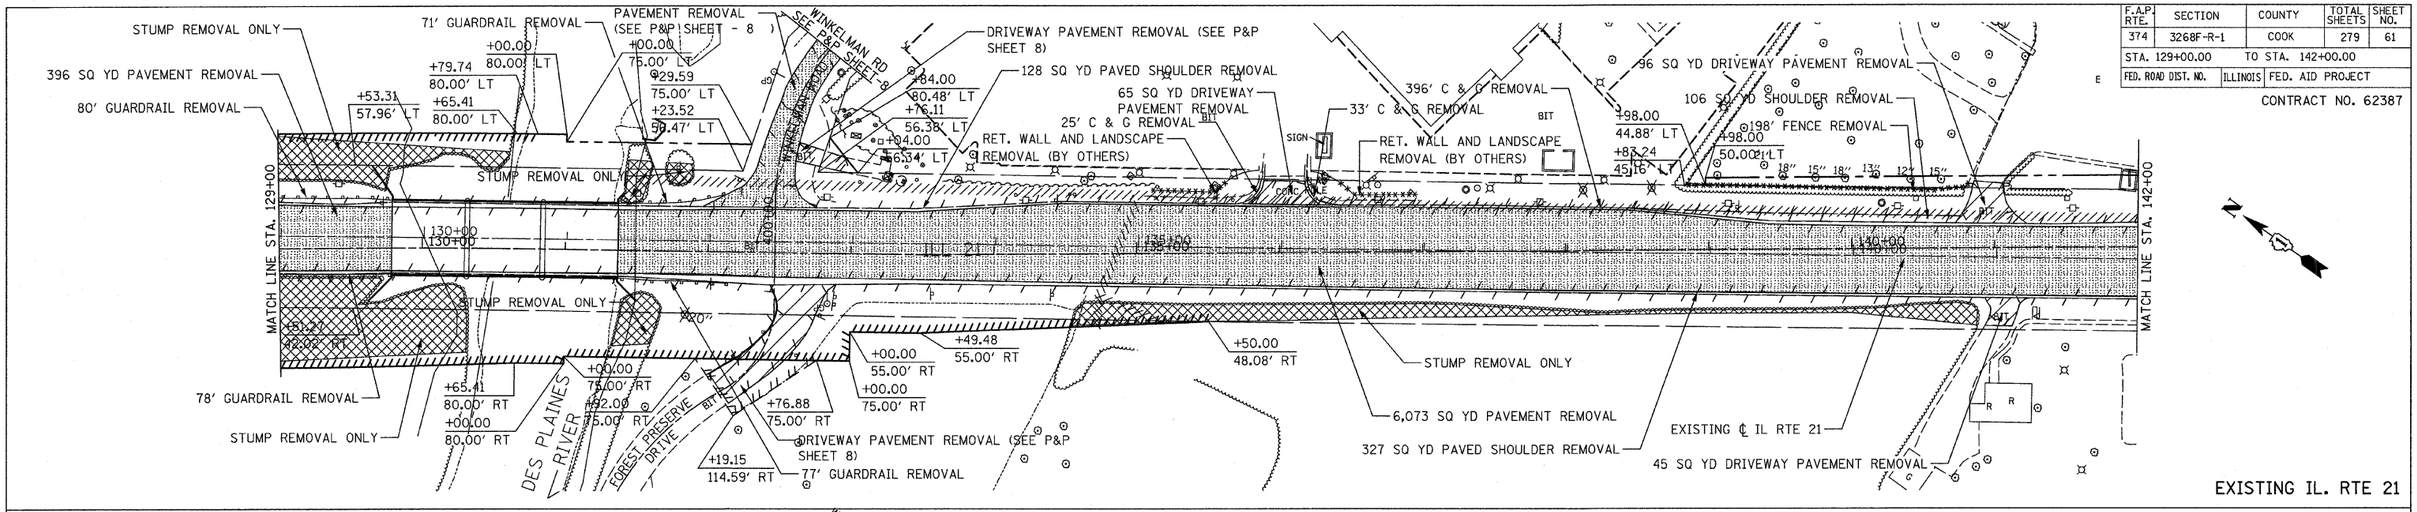

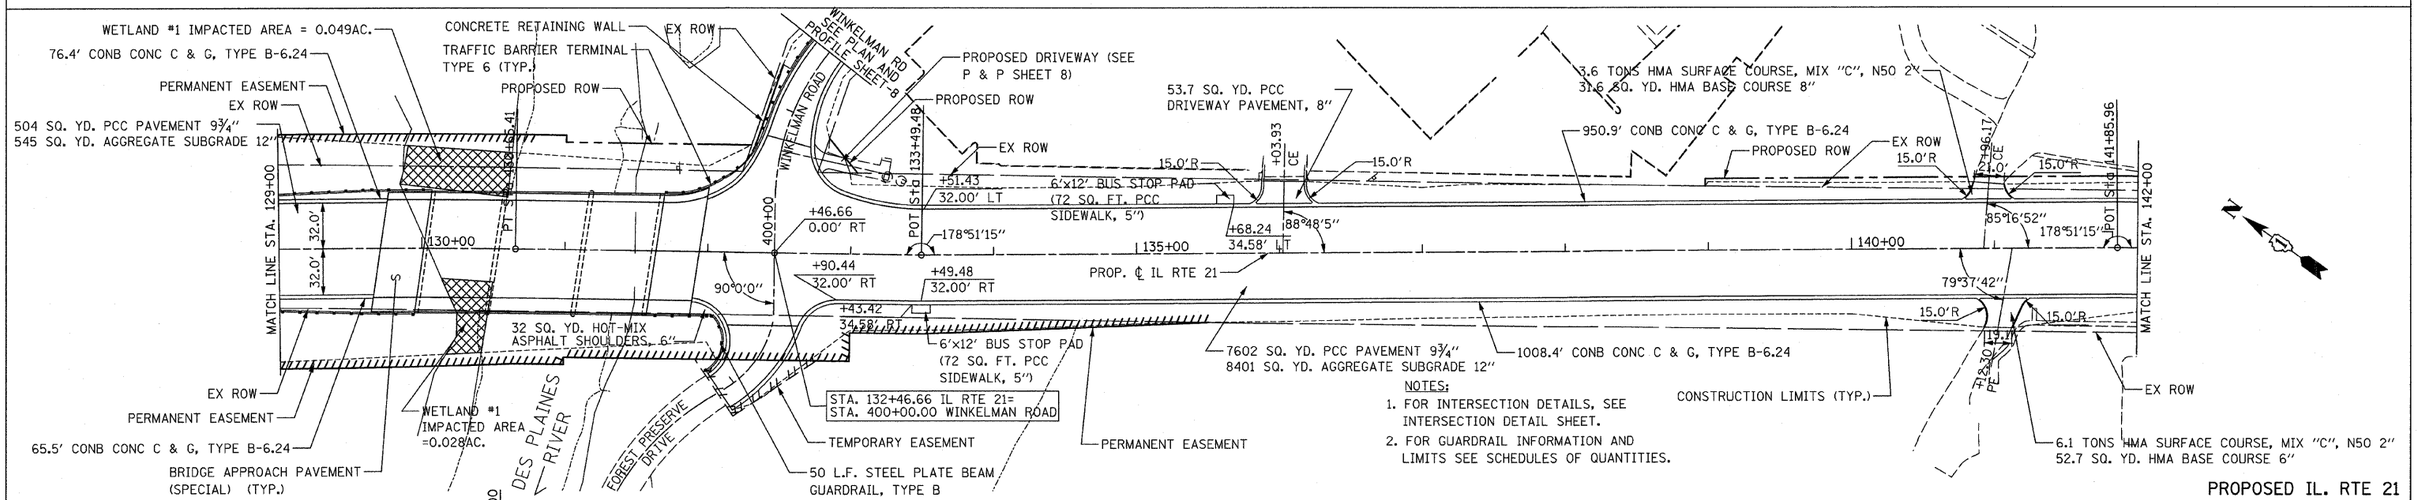

NOTES:
1. FOR INTERSECTION DETAILS, SEE INTERSECTION DETAIL SHEET.
2. FOR GUARDRAIL INFORMATION AND LIMITS SEE SCHEDULES OF QUANTITIES.

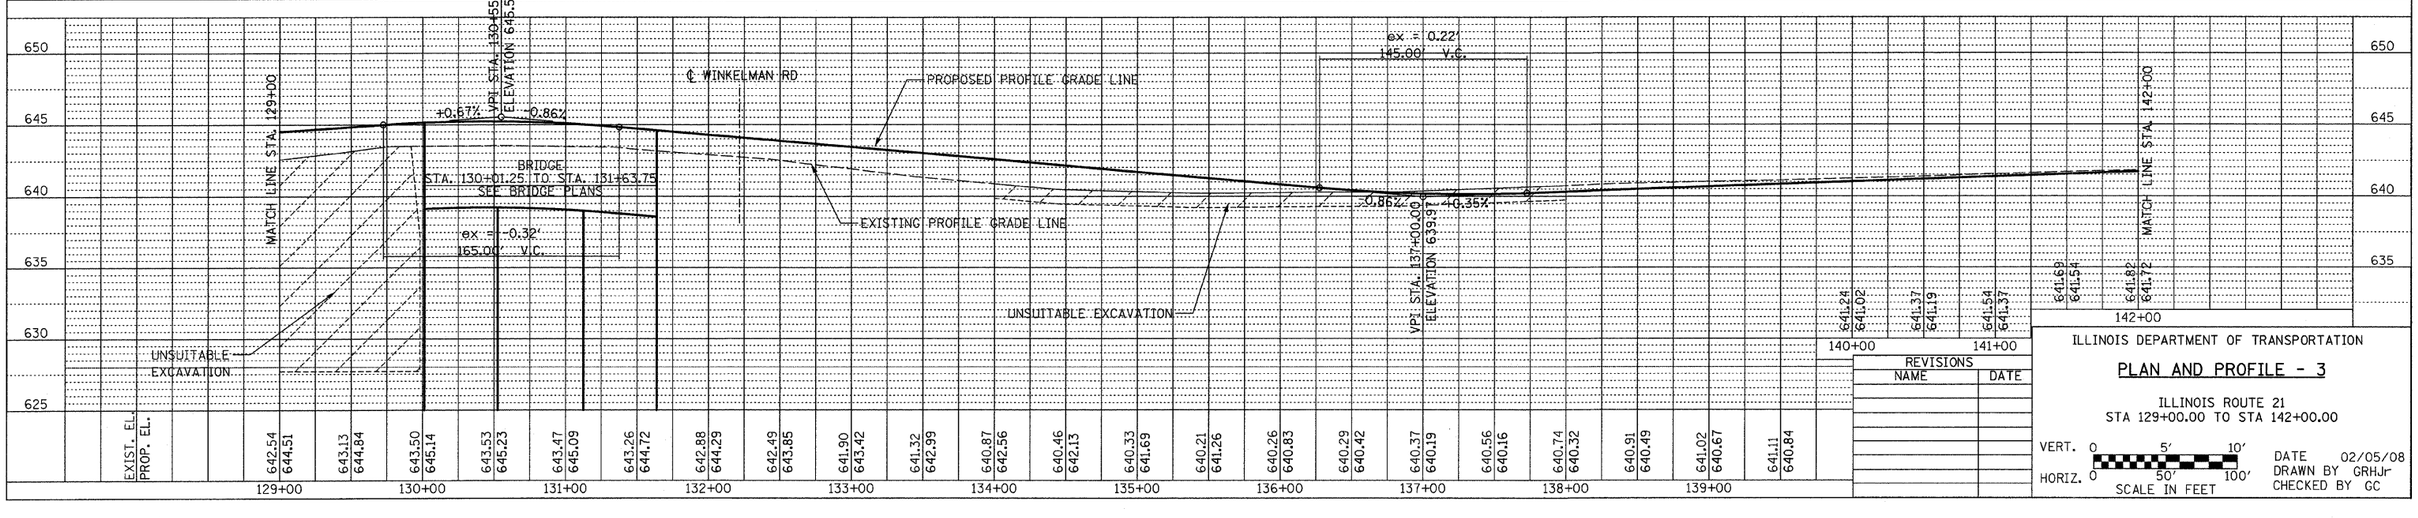

REVISIONS	
NAME	DATE

ILLINOIS DEPARTMENT OF TRANSPORTATION

PLAN AND PROFILE - 3

ILLINOIS ROUTE 21
STA 129+00.00 TO STA 142+00.00

VERT. 0 5' 10'
HORIZ. 0 50' 100'
SCALE IN FEET

DATE 02/05/08
DRAWN BY GRHJr
CHECKED BY GC