F.A.P. RTE.	SECTION	COUNTY	TOTAL SHEETS	SHEET NO.
374	3268F-R-1	COOK	279	65
STA. 300+00.00		TO STA. 306+29.13		
FED. ROAD DIST. NO.	ILLINOIS	FED. AID PROJECT		

CONTRACT NO. 62387

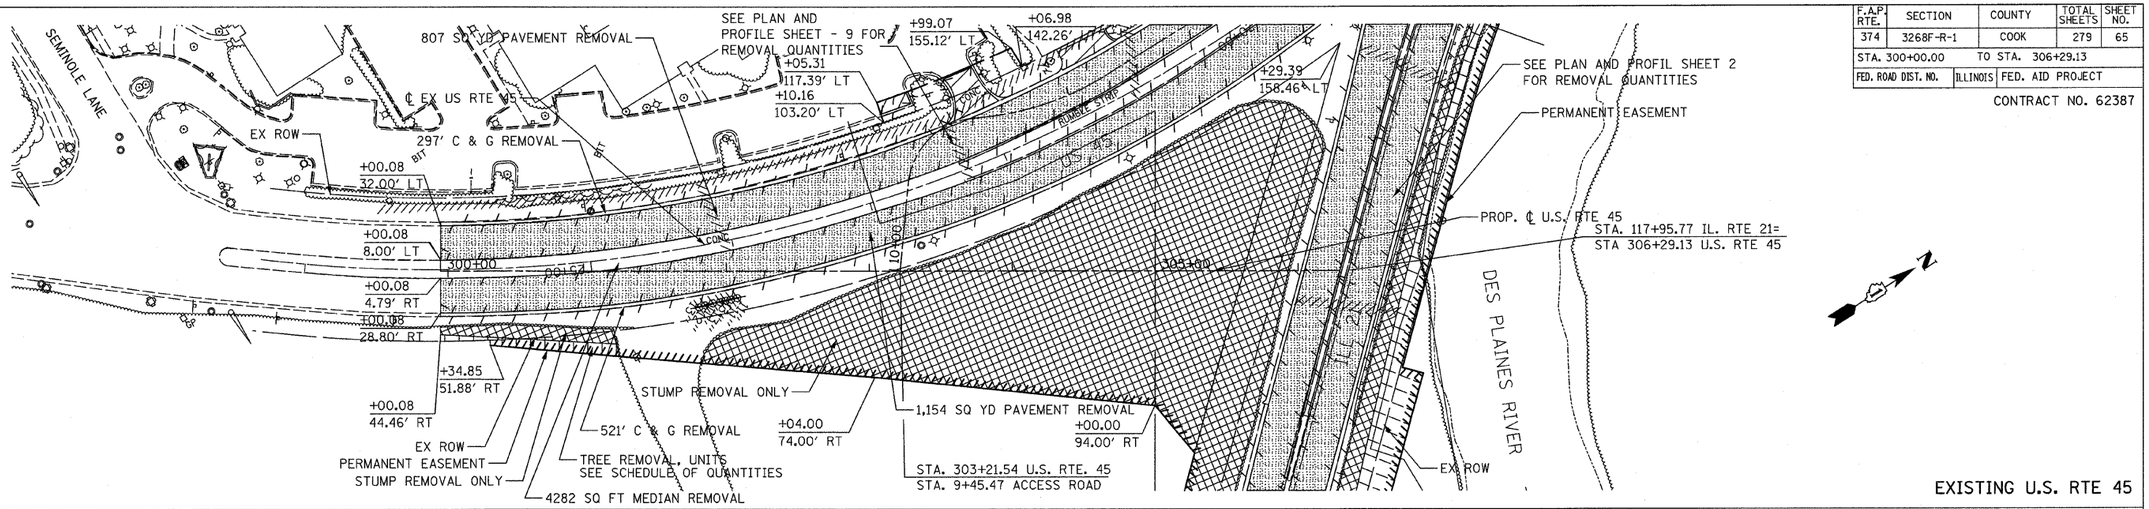

EXISTING U.S. RTE 45

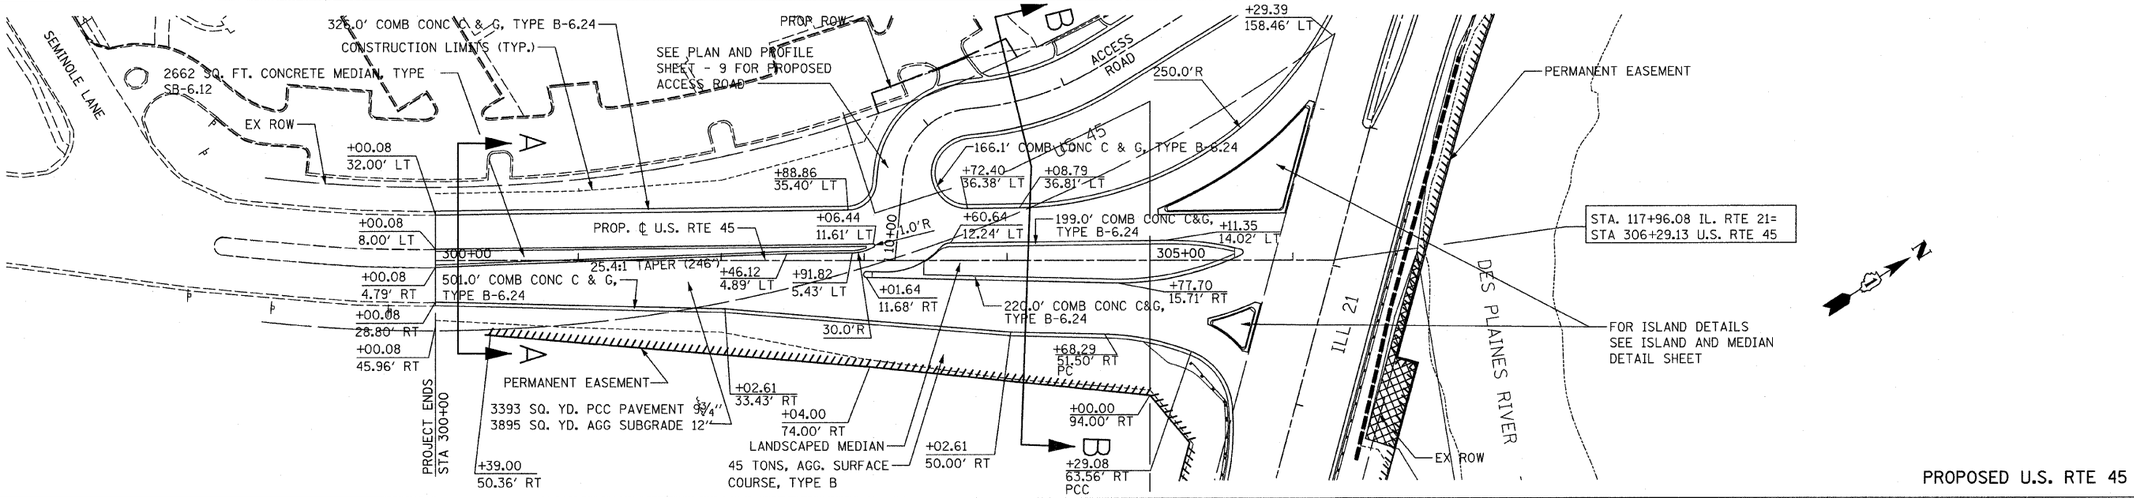

PROPOSED U.S. RTE 45

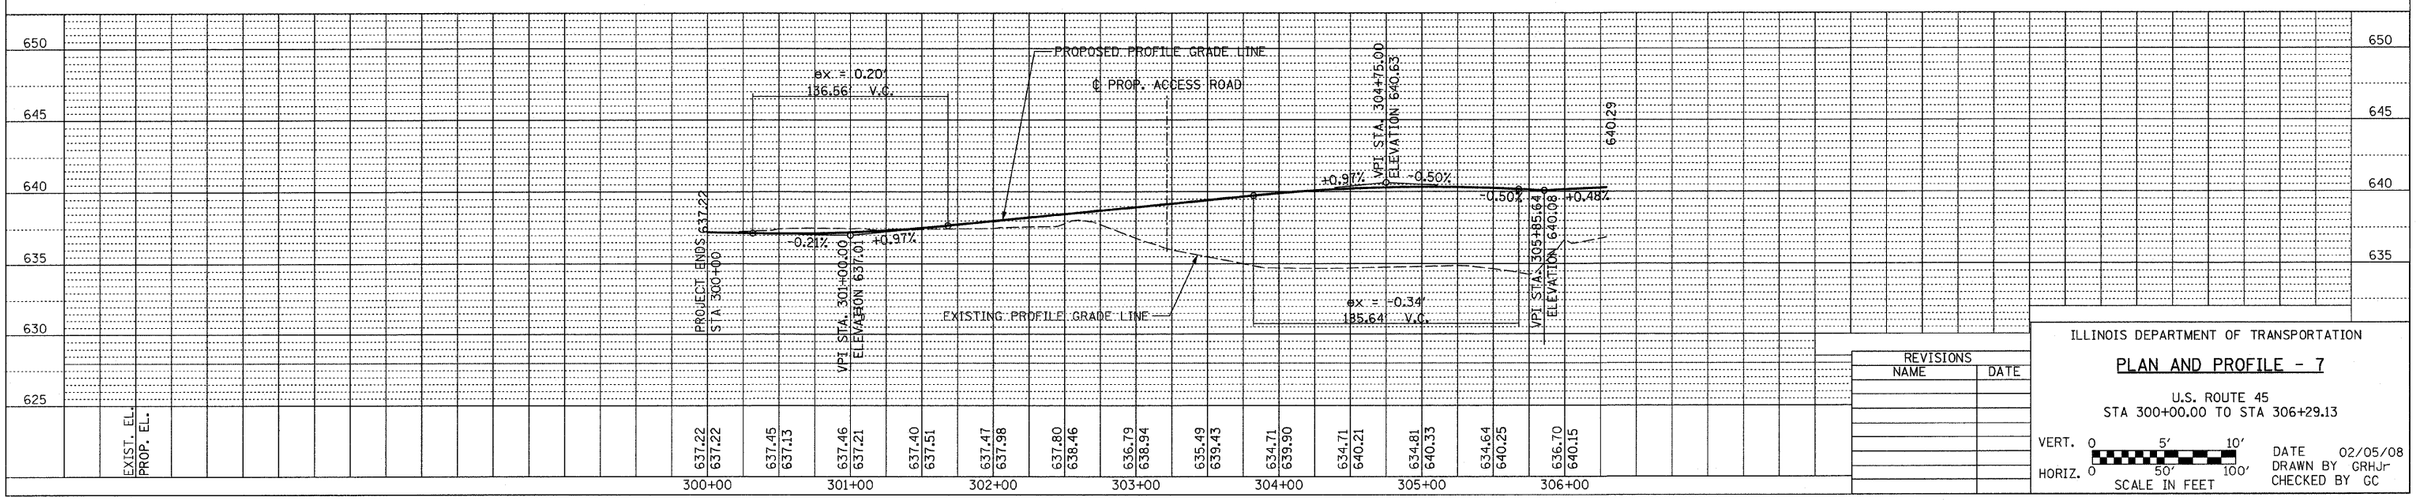

REVISIONS	
NAME	DATE

ILLINOIS DEPARTMENT OF TRANSPORTATION

PLAN AND PROFILE - 7

U.S. ROUTE 45
STA 300+00.00 TO STA 306+29.13

VERT. 0 5' 10'
HORIZ. 0 50' 100'
SCALE IN FEET

DATE 02/05/08
DRAWN BY GRHJr
CHECKED BY GC

PLAN
NOTE BOOK
NO.
SURVEYED
PLOTTED
ALIGNMENT CHECKED
ELEV. ON ALIGN CHECKED
CADD FILE NAME
BY
DATE

PROFILE
SURVEYED
PLOTTED
GRADES CHECKED
ELEV. ON GRADE
STRUCTURE
NOTATNS CHKD
NOTE BOOK
NO.
BY
DATE