F.A.P. RTE.	SECTION	COUNTY	TOTAL SHEETS	SHEET NO.
374	3268F-R-1	COOK	279	75
STA. 101+53.50		TO STA. 116+00.00		
FED. ROAD DIST. NO.	ILLINOIS	FED. AID PROJECT		

CONTRACT NO. 62387

NOTE:
ALL PIPE LENGTHS ARE MEASURED FROM THE CENTER OF STRUCTURE TO THE CENTER OF STRUCTURE.

PLAN
SURVEYED
PLOTTED
QUANTITY CHECKED
R.T. OF WAY CHECKED
CADD FILE NAME
NOTE BOOK
NO.
BY
DATE

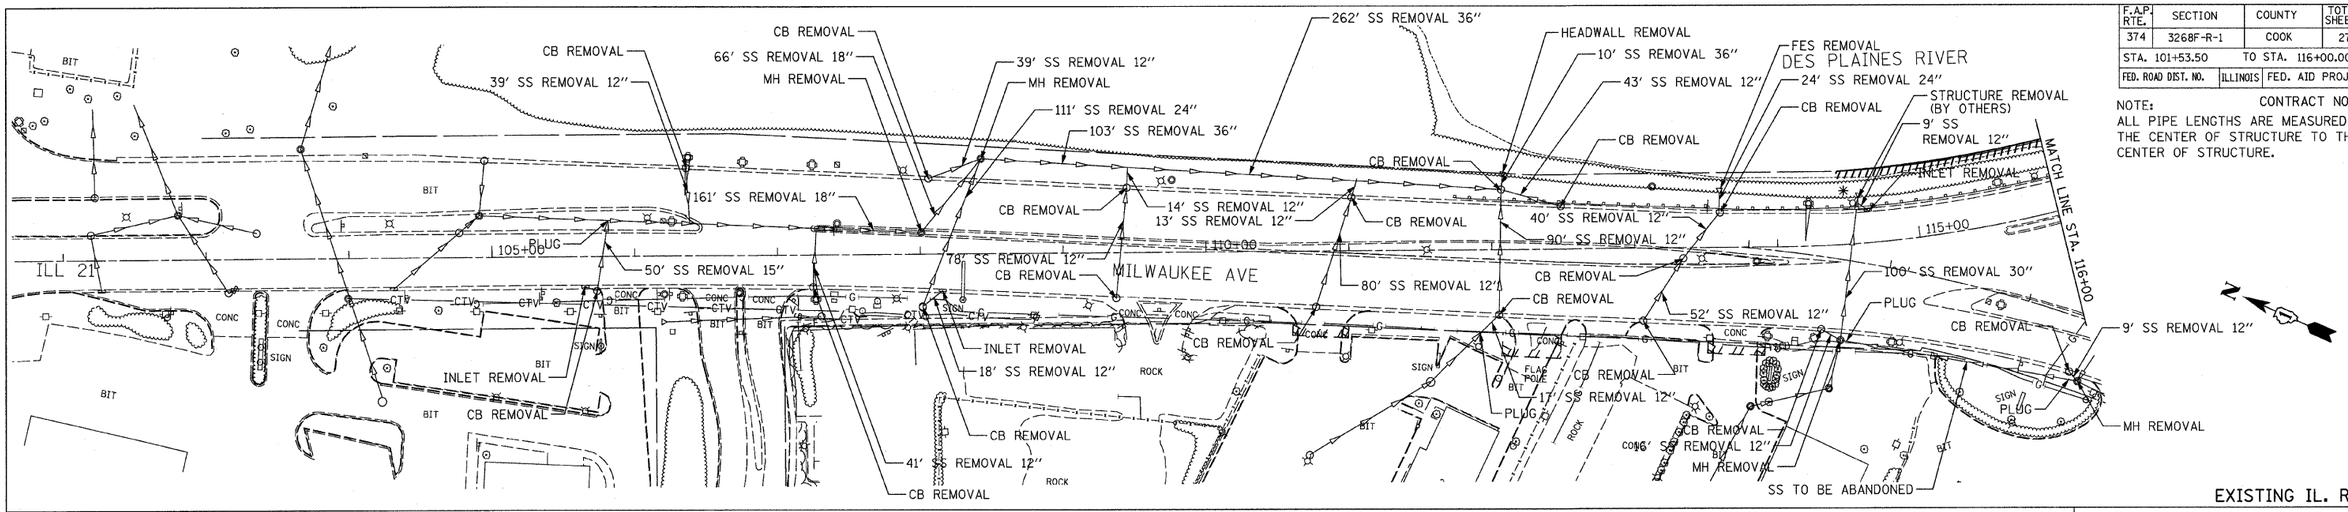

EXISTING IL. RTE 21

*THE TIDEFLEX VALVE AT STA 114+50 SHALL BE RETURNED TO THE CITY OF PROSPECT HEIGHTS.

**WHEN CLOSURE #9 IS CONSTRUCTED, REMOVE 15' OF 36" S.S. AND 4' OF 12" S.S.. CONNECT CB #24 TO CLOSURE #9 WITH 6' OF 12" S.S..

***CONNECT EX. 30" OUTLET PIPE TO MH #30 UNTIL CLOSURE #8 IS BUILT. CONNECT CB #32 TO 36" S.S.. CONNECT CB #31 TO CLOSURE #8.

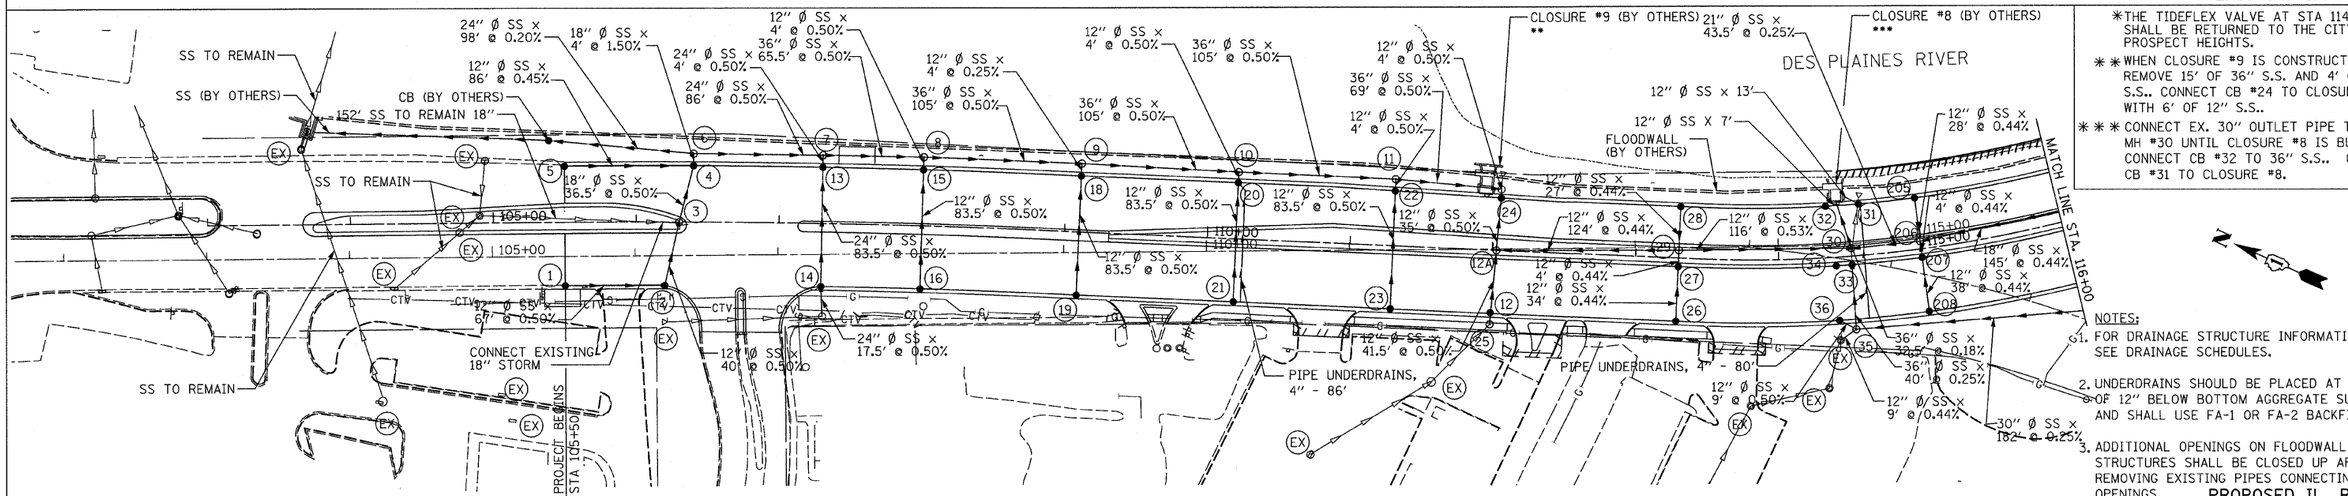

NOTES:
1. FOR DRAINAGE STRUCTURE INFORMATION, SEE DRAINAGE SCHEDULES.
2. UNDERDRAINS SHOULD BE PLACED AT A DEPTH OF 12" BELOW BOTTOM AGGREGATE SUBGRADE AND SHALL USE FA-1 OR FA-2 BACKFILL.
3. ADDITIONAL OPENINGS ON FLOODWALL STRUCTURES SHALL BE CLOSED UP AFTER REMOVING EXISTING PIPES CONNECTING TO OPENINGS.

PROPOSED IL. RTE 21

PROFILE
SURVEYED
PLOTTED
QUANTITY CHECKED
R.T. OF WAY NOTED
STRUCTURE NOTATNS CHKD
NOTE BOOK
NO.
BY
DATE

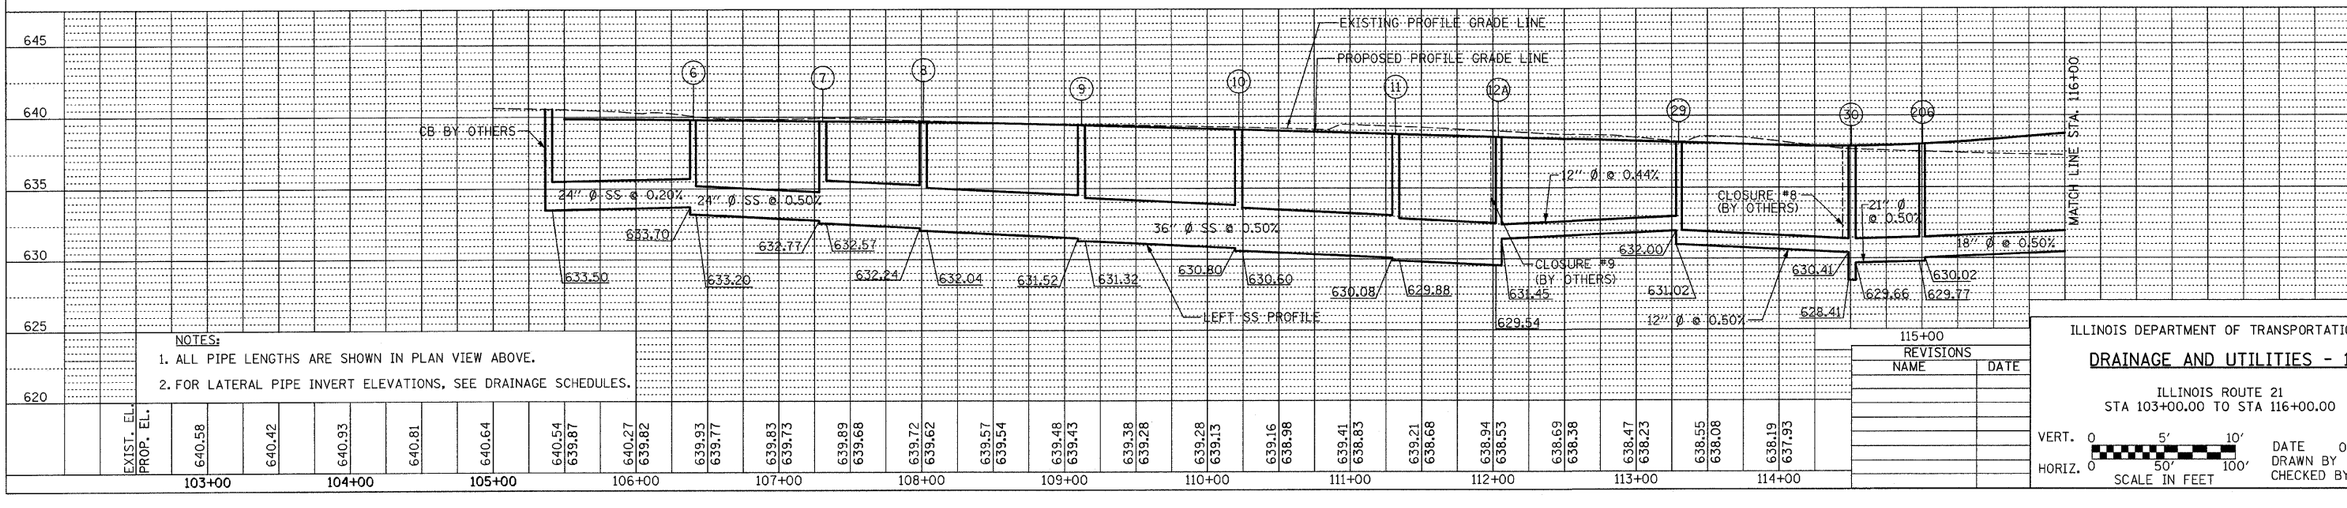

NOTES:
1. ALL PIPE LENGTHS ARE SHOWN IN PLAN VIEW ABOVE.
2. FOR LATERAL PIPE INVERT ELEVATIONS, SEE DRAINAGE SCHEDULES.

REVISIONS	
NAME	DATE

ILLINOIS DEPARTMENT OF TRANSPORTATION

DRAINAGE AND UTILITIES - 1

ILLINOIS ROUTE 21
STA 103+00.00 TO STA 116+00.00

VERT. 0 5' 10'
HORIZ. 0 50' 100'
SCALE IN FEET

DATE 02/05/08
DRAWN BY RDT
CHECKED BY GC