F.A.P. RTE.	SECTION	COUNTY	TOTAL SHEETS	SHEET NO.
374	3268F-R-1	COOK	279	77
STA. 129+00.00	TO STA. 142+00.00			
FED. ROAD DIST. NO.	ILLINOIS	FED. AID PROJECT		

CONTRACT NO. 62387

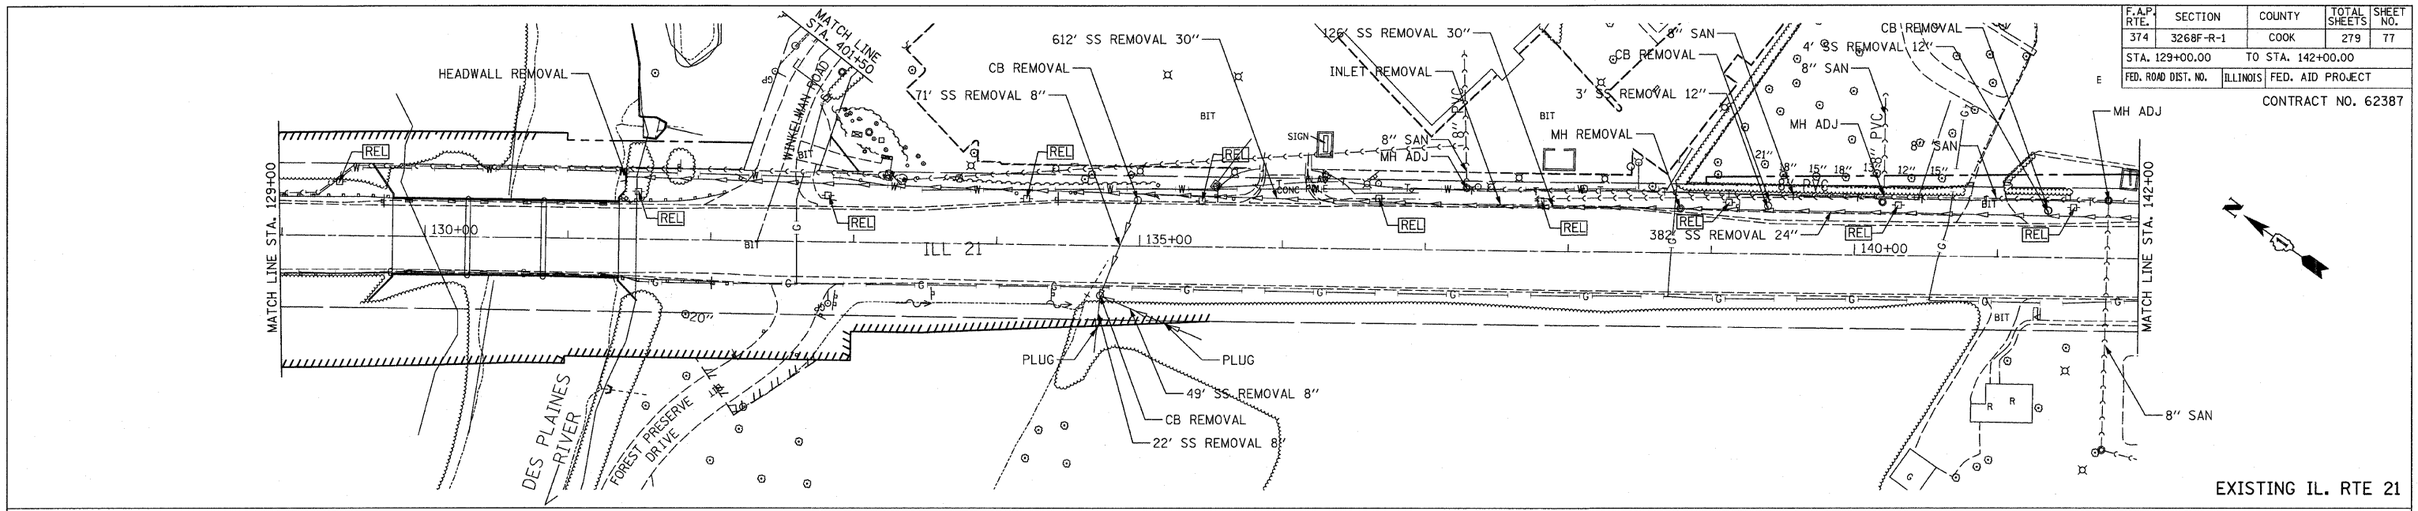

EXISTING IL. RTE 21

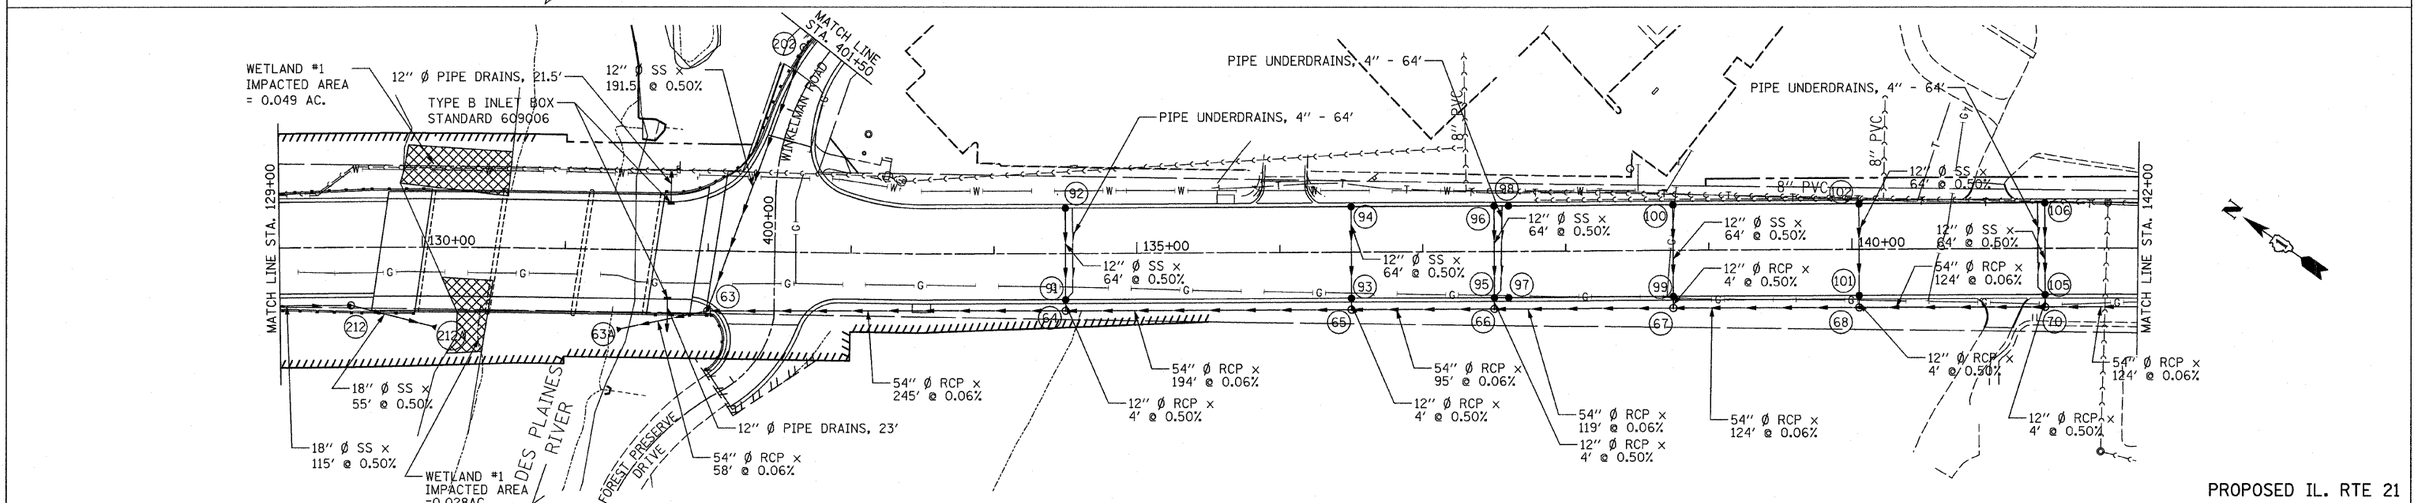

PROPOSED IL. RTE 21

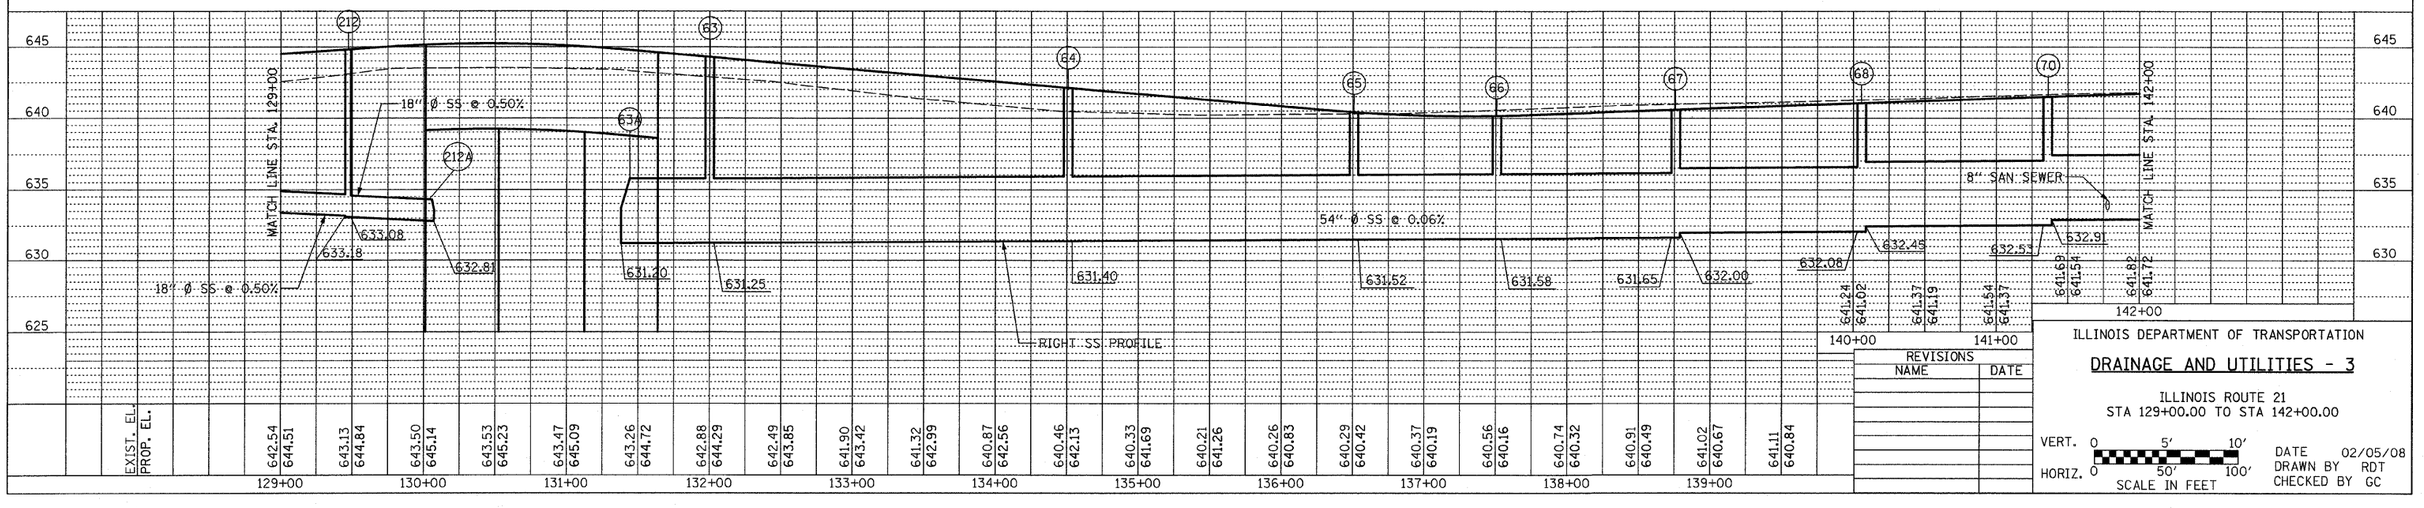

REVISIONS	
NAME	DATE

ILLINOIS DEPARTMENT OF TRANSPORTATION

DRAINAGE AND UTILITIES - 3

ILLINOIS ROUTE 21
STA 129+00.00 TO STA 142+00.00

VERT. 0 5' 10'
HORIZ. 0 50' 100'
SCALE IN FEET

DATE 02/05/08
DRAWN BY RDT
CHECKED BY GC

PLAN
SURVEYED
PLOTTED
ALIGNMENT CHECKED
RT. OF WAY CHECKED
CADD FILE NAME
NOTE BOOK NO.
BY
DATE

PROFILE
SURVEYED
PLOTTED
GRADES CHECKED
B.M. NOTED
STRUCTURE NOTAT'NS CH'KD
NOTE BOOK NO.
BY
DATE