F.A.P. RTE.	SECTION	COUNTY	TOTAL SHEETS	SHEET NO.
374	3268F-R-1	COOK	279	83
STA. 10+00.00	TO STA. 13+65.71			
FED. ROAD DIST. NO.	ILLINOIS	FED. AID PROJECT		

CONTRACT NO. 62387

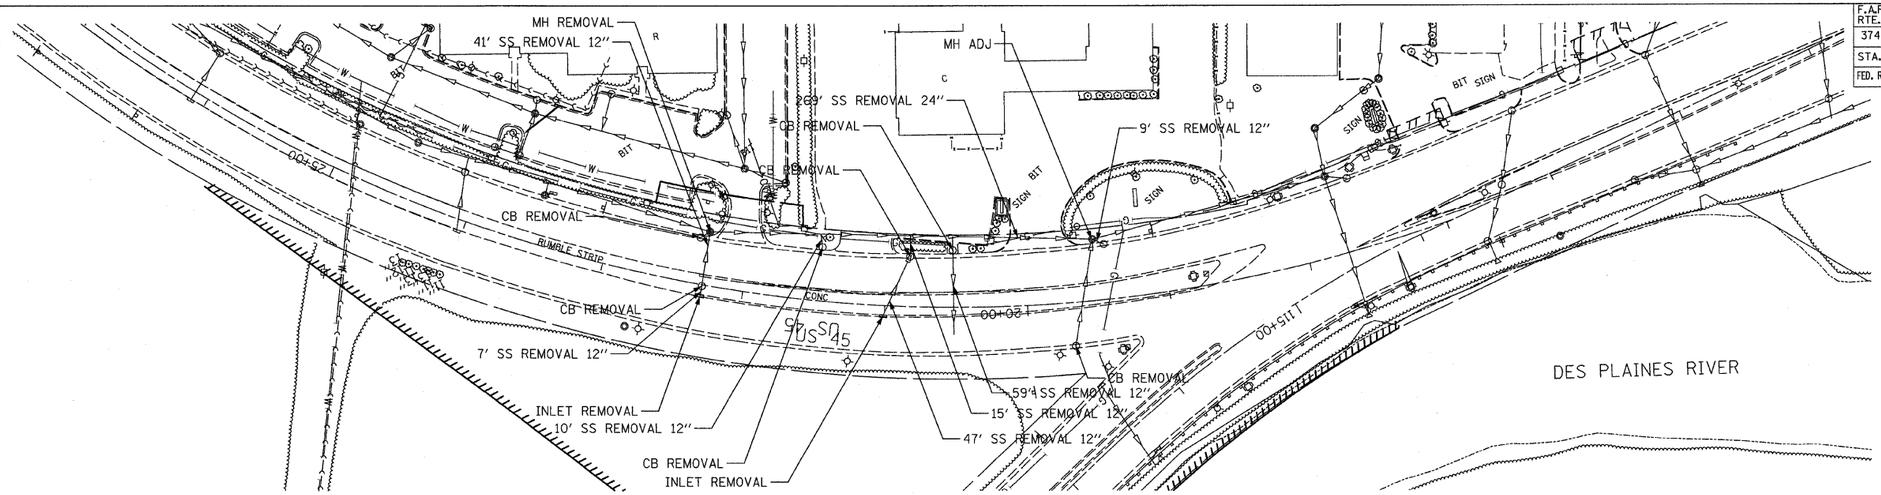

EXISTING ACCESS ROAD

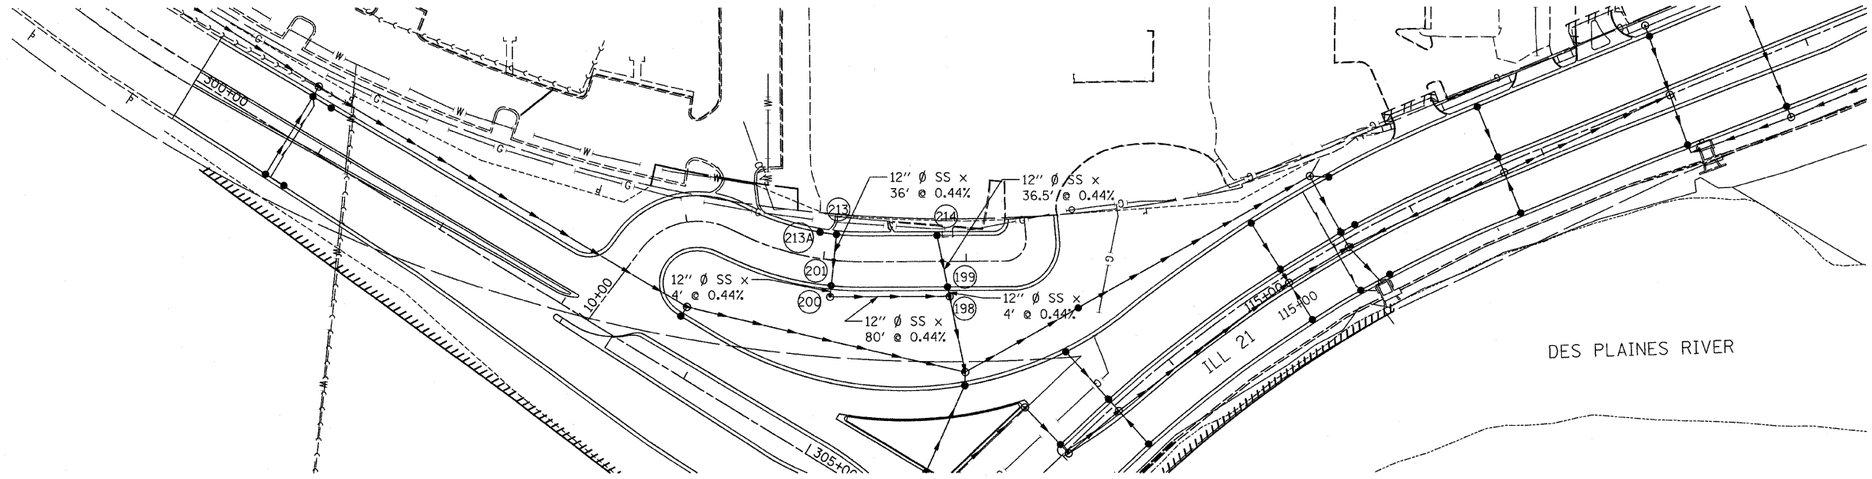

PROPOSED ACCESS ROAD

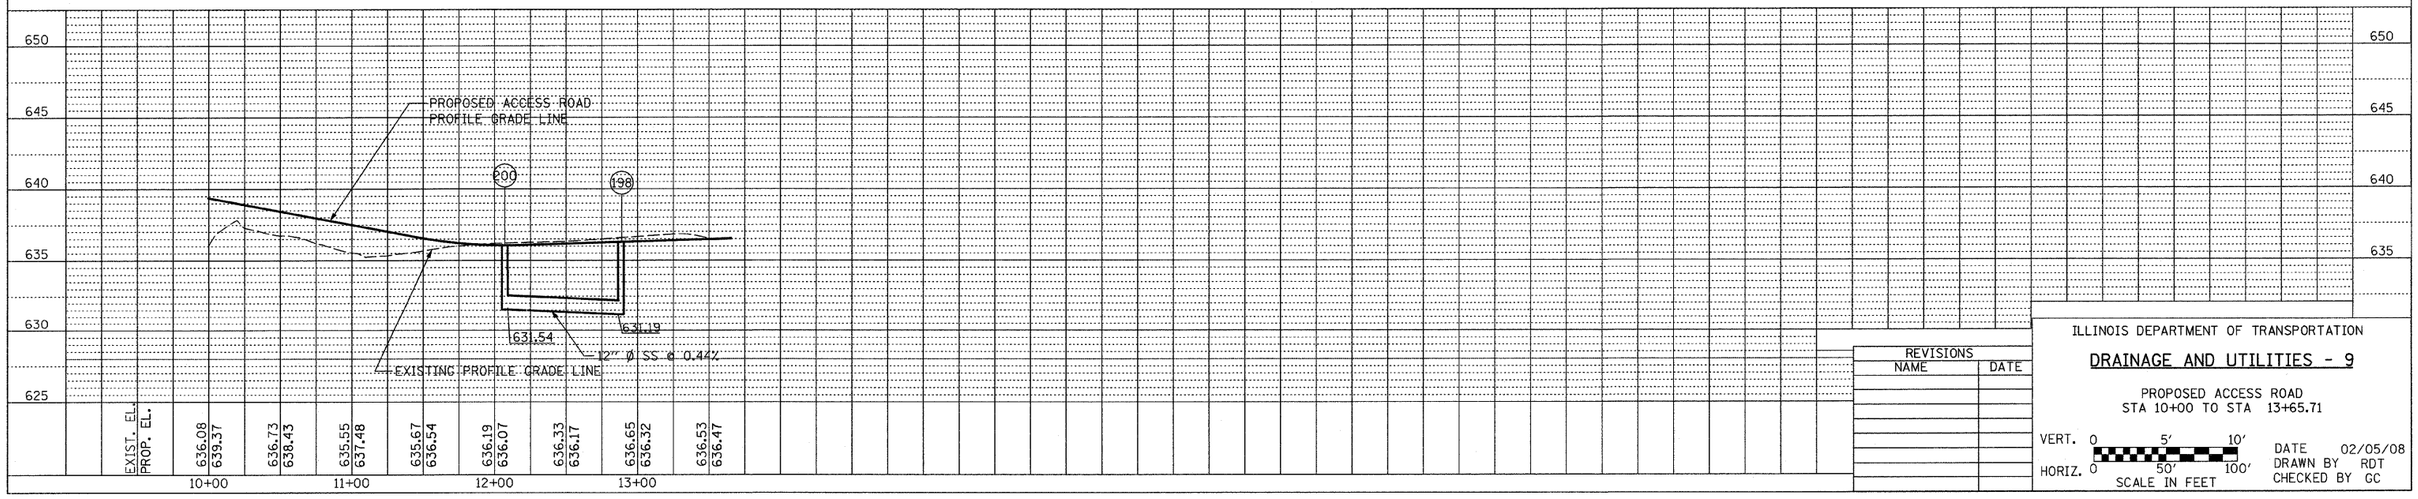

REVISIONS	
NAME	DATE

ILLINOIS DEPARTMENT OF TRANSPORTATION

DRAINAGE AND UTILITIES - 9

PROPOSED ACCESS ROAD
STA 10+00 TO STA 13+65.71

VERT. 0 5' 10'
HORIZ. 0 50' 100'
SCALE IN FEET

DATE 02/05/08
DRAWN BY RDT
CHECKED BY GC

PLAN
SURVEYED
PLOTTED
ALIGNMENT CHECKED
ELEV. MKR. CHECKED
CADD FILE NAME
NOTE BOOK
NO.
DATE
BY

PROFILE
SURVEYED
PLOTTED
GRADES CHECKED
MKR. CHECKED
STRUCTURE NO(S)/ANS CHKD
NOTE BOOK
NO.
DATE
BY