F.A.P. RTE.	SECTION	COUNTY	TOTAL SHEETS	SHEET NO.
374	3268F-R-1	COOK	279	187
STA.		TO STA.		
FED. ROAD DIST. NO.	ILLINOIS	FED. AID PROJECT		

CONTRACT NO. 62387

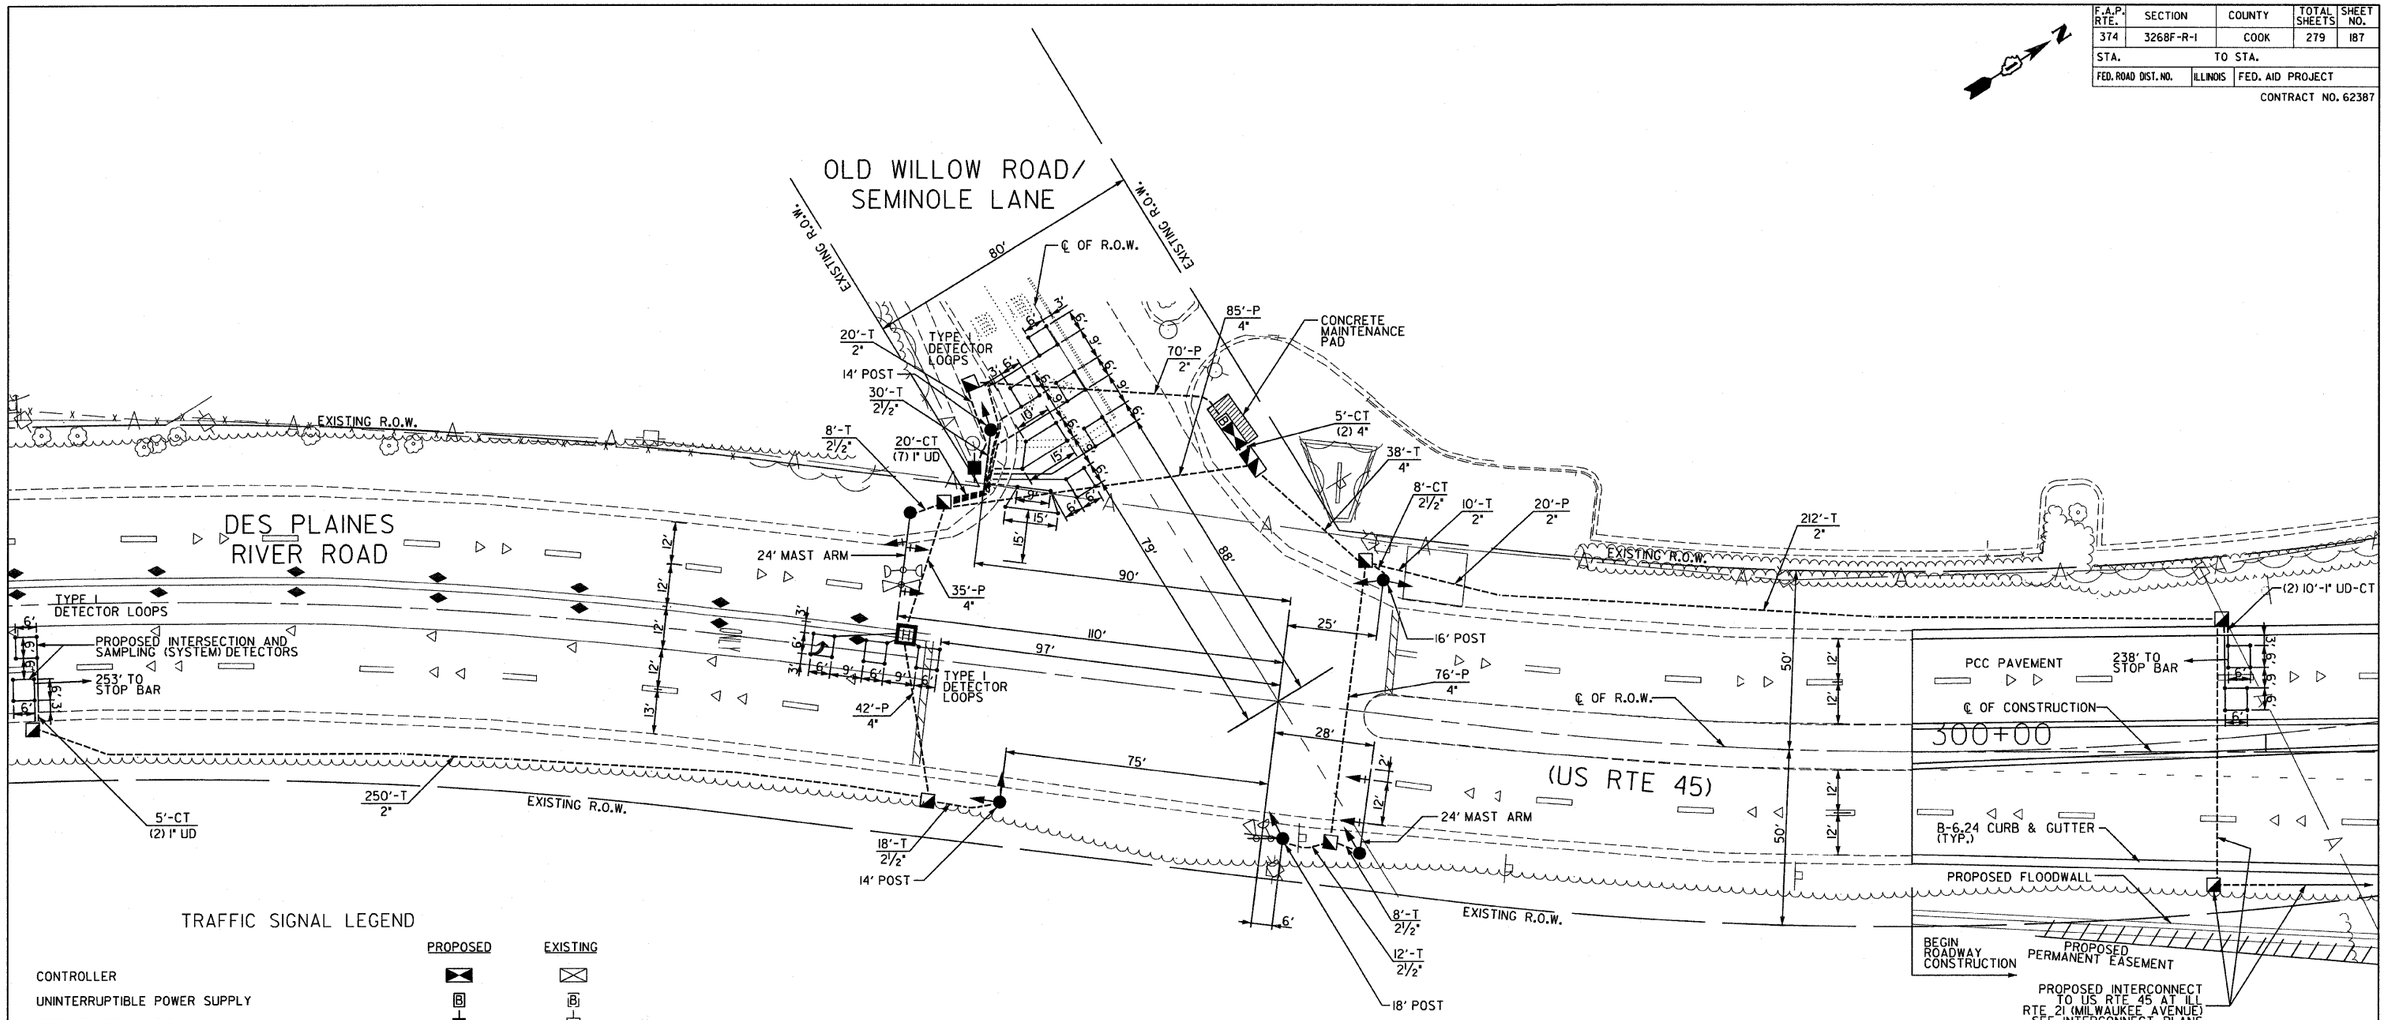

TRAFFIC SIGNAL LEGEND

	PROPOSED	EXISTING
CONTROLLER	▣	▣
UNINTERRUPTIBLE POWER SUPPLY	B	B
SERVICE INSTALLATION	■	□
SIGNAL HEAD	→	→
SIGNAL HEAD WITH BACKPLATE	+→	+→
SIGNAL HEAD, PEDESTRIAN	■	□
SIGNAL POST	●	○
MAST ARM ASSEMBLY AND POLE, STEEL	●—	○—
MAST ARM ASSEMBLY AND POLE, ALUMINUM	●—	○—
COMBINATION MAST ARM ASSEMBLY AND POLE, STEEL WITH LUMINAIRE	●—●	○—○
UNIT DUCT	UD	
COMMON TRENCH	CT	
HANDHOLE	◥	▨
HEAVY-DUTY HANDHOLE	H	H
DOUBLE HANDHOLE	◥◤	▨▨
G.S. CONDUIT IN TRENCH (T) OR PUSHED (P)	----------	==========
PEDESTRIAN PUSHBUTTON DETECTOR	◎	◎
DETECTOR LOOP (PREFORMED UNLESS NOTED OTHERWISE)	□	□
EMERGENCY VEHICLE LIGHT DETECTOR	◥	◥
CONFIRMATION BEACON	●◥	○◥

NOTE:
THE TRAFFIC SIGNAL CONTROL EQUIPMENT FOR THIS INTERSECTION SHALL BE "ECONOLITE" BRAND TO MATCH THE EXISTING SYSTEM.

SPAAN Tech, Inc.
311 S. Wacker Drive, Suite 2400
Chicago, Illinois 60606
phone: 312.277.8800
fax: 312.277.8808
web: www.SpaanTech.com

REVISIONS NAME	DATE

ILLINOIS DEPARTMENT OF TRANSPORTATION

TRAFFIC SIGNAL INSTALLATION PLAN
DES PLAINES RIVER ROAD (US RTE 45)
AT OLD WILLOW ROAD/SEMINOLE LANE

SCALE: 1" = 20'
DATE: 02/05/08

DRAWN BY: RAS
DESIGN BY: RAS
CHECKED BY: ADO

TS-27 OF 39

default
untitled
d1861.000 - ILL Rte 21 IDOT Dist 1
d1916.000 - ILL Rte 21 IDOT Dist 1\Working Files\Drawing Files\sht\FinalTS\TS-27.dgn
1/30/2008 12:02:07 PM 20.0000 ft / IN.