F.A.P. RTE.	SECTION	COUNTY	TOTAL SHEETS	SHEET NO.
374	3268F-R-1	COOK	279	191
STA. 176+58.67	TO STA. 183+28.67			
FED. ROAD DIST. NO.	ILLINOIS	FED. AID PROJECT		

CONTRACT NO. 62387

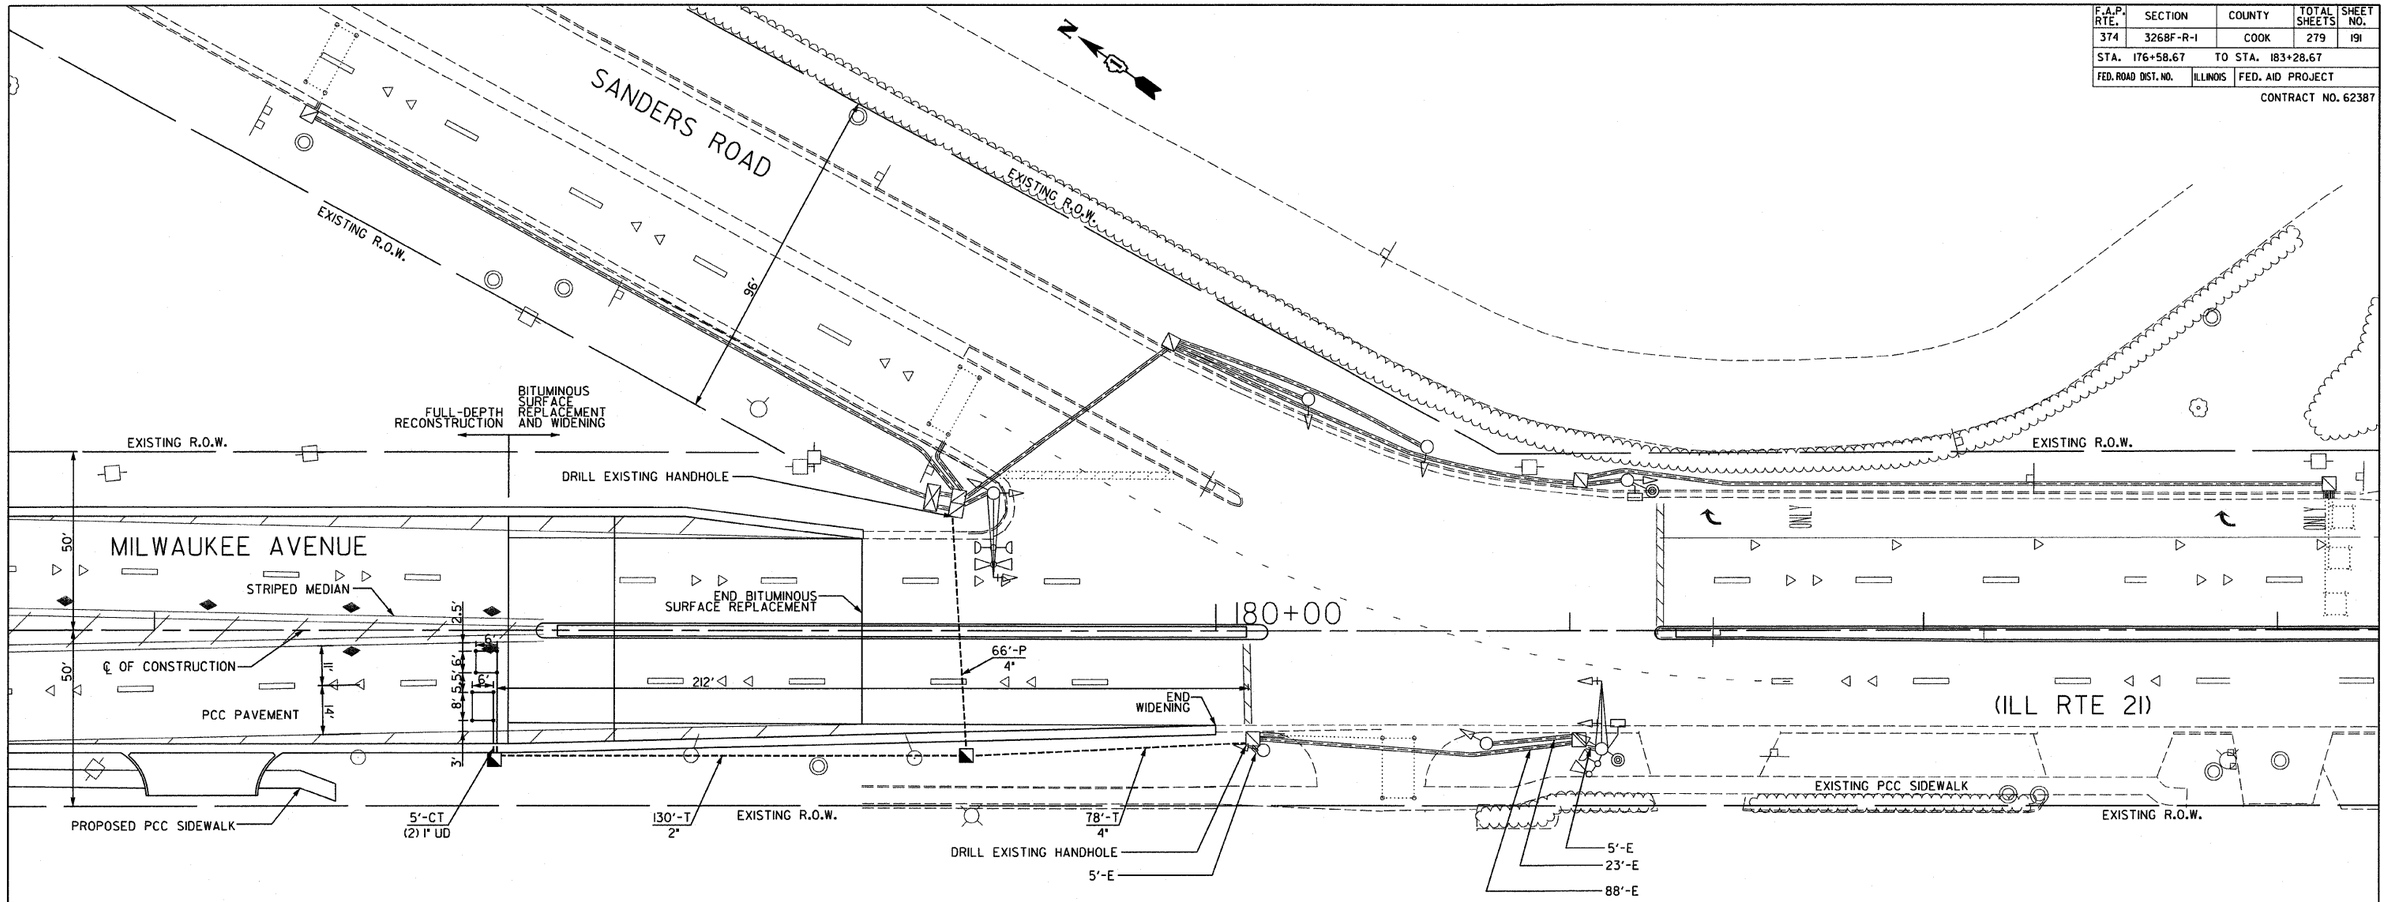

TRAFFIC SIGNAL LEGEND

	PROPOSED	EXISTING
CONTROLLER	⧓	⧓
UNINTERRUPTIBLE POWER SUPPLY	B	B
SERVICE INSTALLATION	■	□
SIGNAL HEAD	→	▷
SIGNAL HEAD WITH BACKPLATE	+→	+▷
SIGNAL HEAD, PEDESTRIAN	▮	▯
SIGNAL POST	●	○
MAST ARM ASSEMBLY AND POLE, STEEL	●———	○———
MAST ARM ASSEMBLY AND POLE, ALUMINUM	●———	○———
COMBINATION MAST ARM ASSEMBLY AND POLE, STEEL WITH LUMINAIRE	●—✳	○—✳
UNIT DUCT	UD	
COMMON TRENCH	CT	
HANDHOLE	◥	◥
HEAVY-DUTY HANDHOLE	H	H
DOUBLE HANDHOLE	◥◤	◥◤
G.S. CONDUIT IN TRENCH (T) OR PUSHED (P)	----------	==========
PEDESTRIAN PUSHBUTTON DETECTOR	◉	◉
DETECTOR LOOP (PREFORMED UNLESS NOTED OTHERWISE)	□	⬚
EMERGENCY VEHICLE LIGHT DETECTOR	◄	◁
CONFIRMATION BEACON	●→	○→

NOTES:

1. REMOVE ALL EXISTING CABLE TO BE REPLACED FROM CONDUIT THAT IS TO REMAIN IN USE.

default
untitled
07617.000 - ILL Rte 21 - IDOT Dist
2015.000 - ILL Rte 21 - IDOT Dist I:\Working Files\Drawing Files\sht\FinalTS\TS-31.dgn
1/30/2008 1:08:08 PM 20.0000 ft / IN.

SPAAN Tech, Inc.
311 S. Wacker Drive, Suite 2400
Chicago, Illinois 60606
phone: 312.277.8800
fax: 312.277.8808
web: www.SpaanTech.com

REVISIONS NAME	DATE

ILLINOIS DEPARTMENT OF TRANSPORTATION

TRAFFIC SIGNAL MODIFICATION PLAN
MILWAUKEE AVENUE (ILL RTE 21)
AT SANDERS ROAD

SCALE: 1" = 20'
DATE: 02/05/08

DRAWN BY: RAS
DESIGN BY: RAS
CHECKED BY: ADO