FOR INFORMATION ONLY

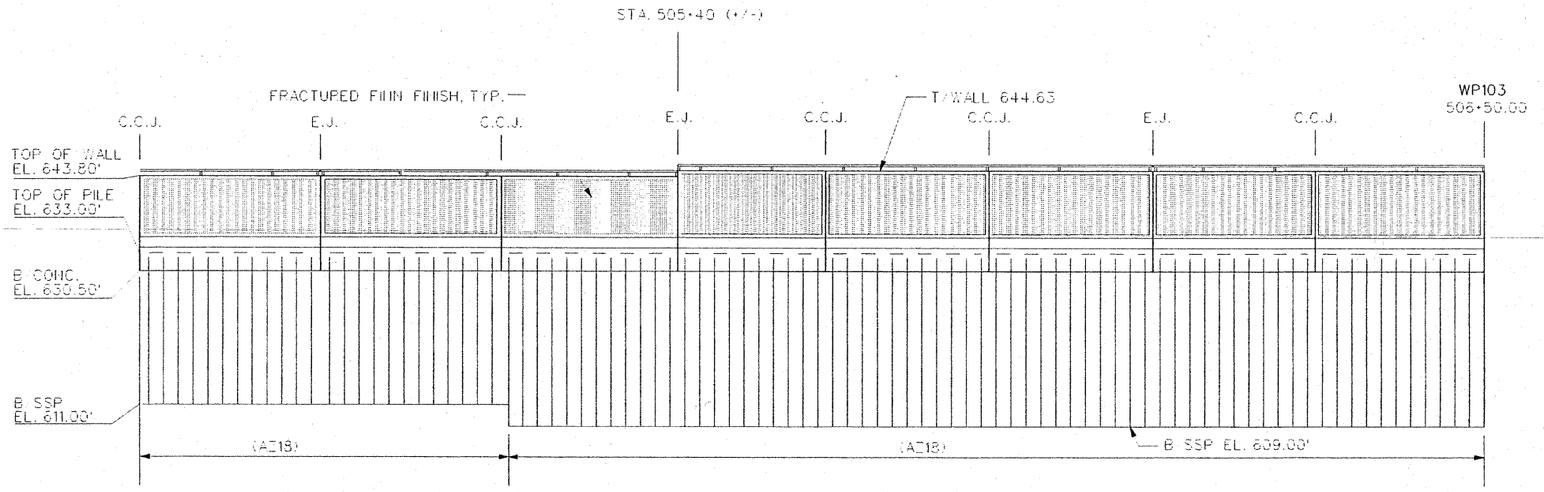

FLOODWALL ELEVATIONS (RIVERSIDE)

FOR INFORMATION ONLY

8 6 4 2 0 8 16FT

US Army Corps of Engineers
Chicago District

SYMBOL	AMENDMENT DESCRIPTION	DATE APPROVED	SYMBOL	DESCRIPTION	DATE APPROVED

DESIGNED BY: J.P. DATE: 02/05/2008
DRAWN BY: M.A.N. SCALE: AS SHOWN
CHECKED BY: S.R.T. DRAWING CODE:
REVIEWED BY: J.J.S. SOLICITATION NUMBER:

U.S. ARMY ENGINEER DISTRICT
CORPS OF ENGINEERS
CHICAGO, ILLINOIS

IDOT FAP RT 374 (IL ROUTE 374), MILWAUKEE AVE
SECTION 3268F-R-1
FLOODWALL
STATION 504+63.77
TO STATION 506+50.00

SHEET REFERENCE NUMBER:
S-02
SHEET 274 OF 279

PLOT DATE: 2/5/2008
FILENAME: B:\working\cms22635\Dsg\37-2921-dgn