F.A. RTE.	SECTION	COUNTY	TOTAL SHEETS	SHEET NO.
1678	07-00064-00-RS	COOK	17	6
STA. 22+00.00		TO STA. 34+00.00		
FED. ROAD DIST. NO.	ILLINOIS	FED. AID PROJECT		

CONTRACT NO. 63009

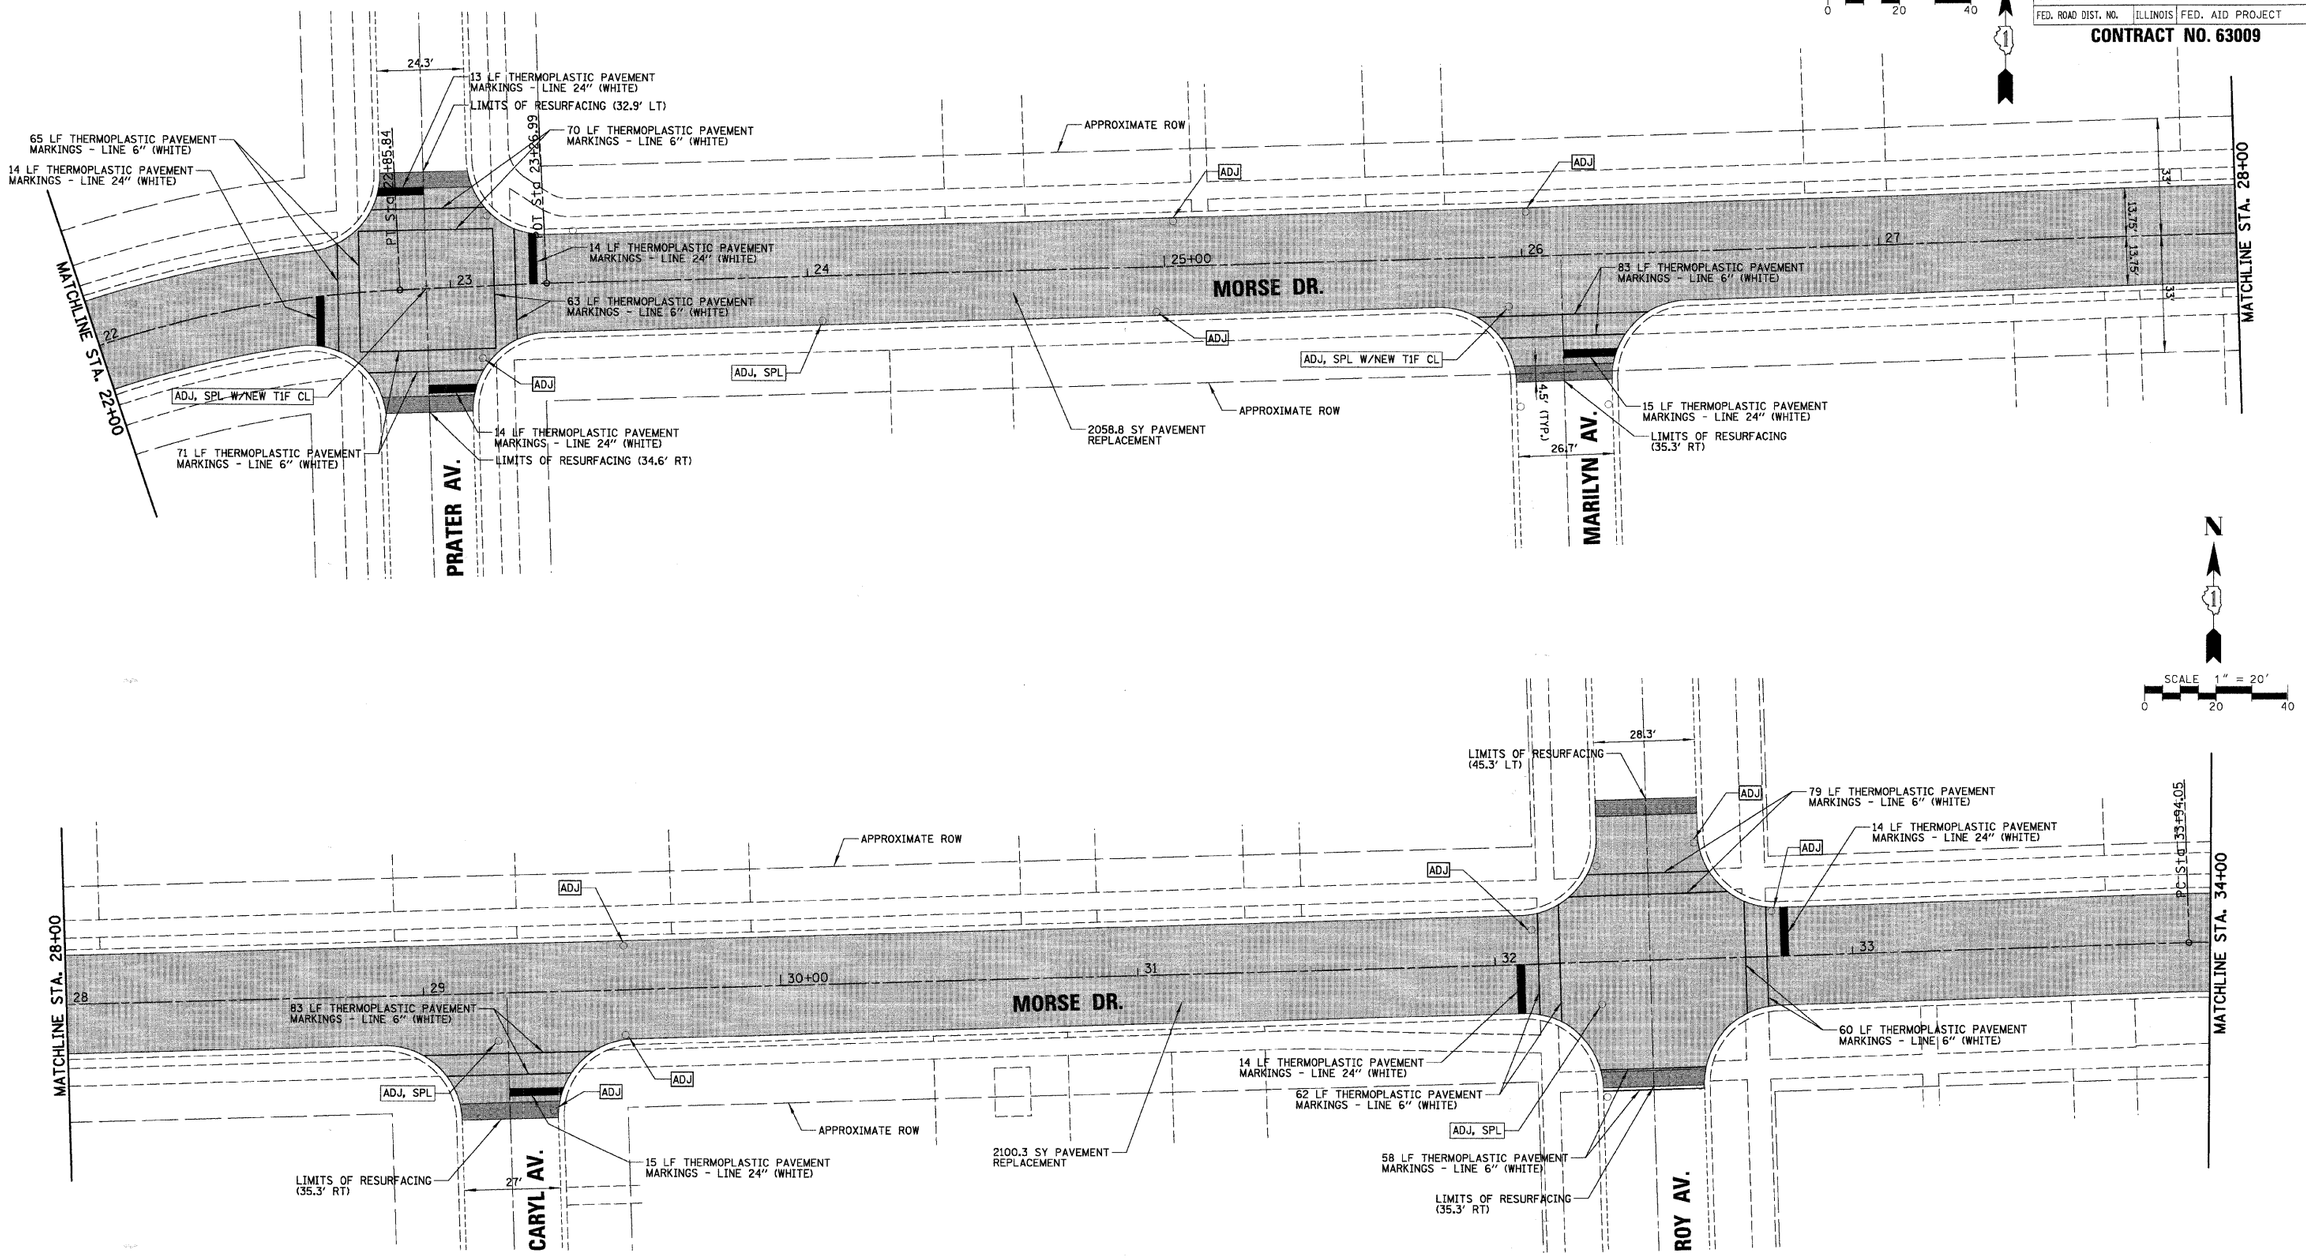

LEGEND:

- PAVEMENT REPLACEMENT
  - HOT-MIX ASPHALT SURFACE REMOVAL, 3 1/4"
  - HOT-MIX ASPHALT SURFACE COURSE MIX "C", N50 (QC/QA), 1 1/2"
  - LEVELING BINDER (MACHINE METHOD) N50, (QC/QA), 1 3/4"
- ADJ — DRAINAGE STRUCTURE TO BE ADJUSTED
- ADJ, SPL — DRAINAGE STRUCTURE ADJUSTMENT (SPECIAL)
- R — DRAINAGE STRUCTURE TO BE REMOVED
- HMA SURFACE REMOVAL - BUTT JOINT

REVISIONS	
NAME	DATE

ILLINOIS DEPARTMENT OF TRANSPORTATION

PROPOSED PLAN

CITY OF NORTHLAKE
LEMOYNE SREET

SCALE 1" = 20' DRAWN BY EDT

DATE 1/2/2008 CHECKED BY MW

CHRISTOPHER B. BURKE ENGINEERING LTD.
9575 West Higgins Road, Suite 600
Rosemont, Illinois 60018
(847) 823-0500

PLAN: SURVEYED / PLOTTED / ALIGNMENT CHECKED / RT. OF WAY CHECKED / CADD FILE NAME — N:\NORTHLAKE\940032DC76\Civil\dc76_pln2.pln — NOTE BOOK NO. — BY — DATE

PROFILE: SURVEYED / PLOTTED / GRADES CHECKED / B.M. NOTED / STRUCTURE NOTATIONS CHKD — NOTE BOOK NO. — BY — DATE

1/2/2008 N:\NORTHLAKE\940032DC76\Civil\dc76_pln2.pln