F.A.U. RTE.	SECTION	COUNTY	TOTAL SHEETS	SHEET NO.
1248	99-00080-00-BR	LAKE	46	21
STA.	TO STA.			
FED. ROAD DIST. NO.	ILLINOIS	FED. AID PROJECT		

Sheet S-9 of S-29 **63020**

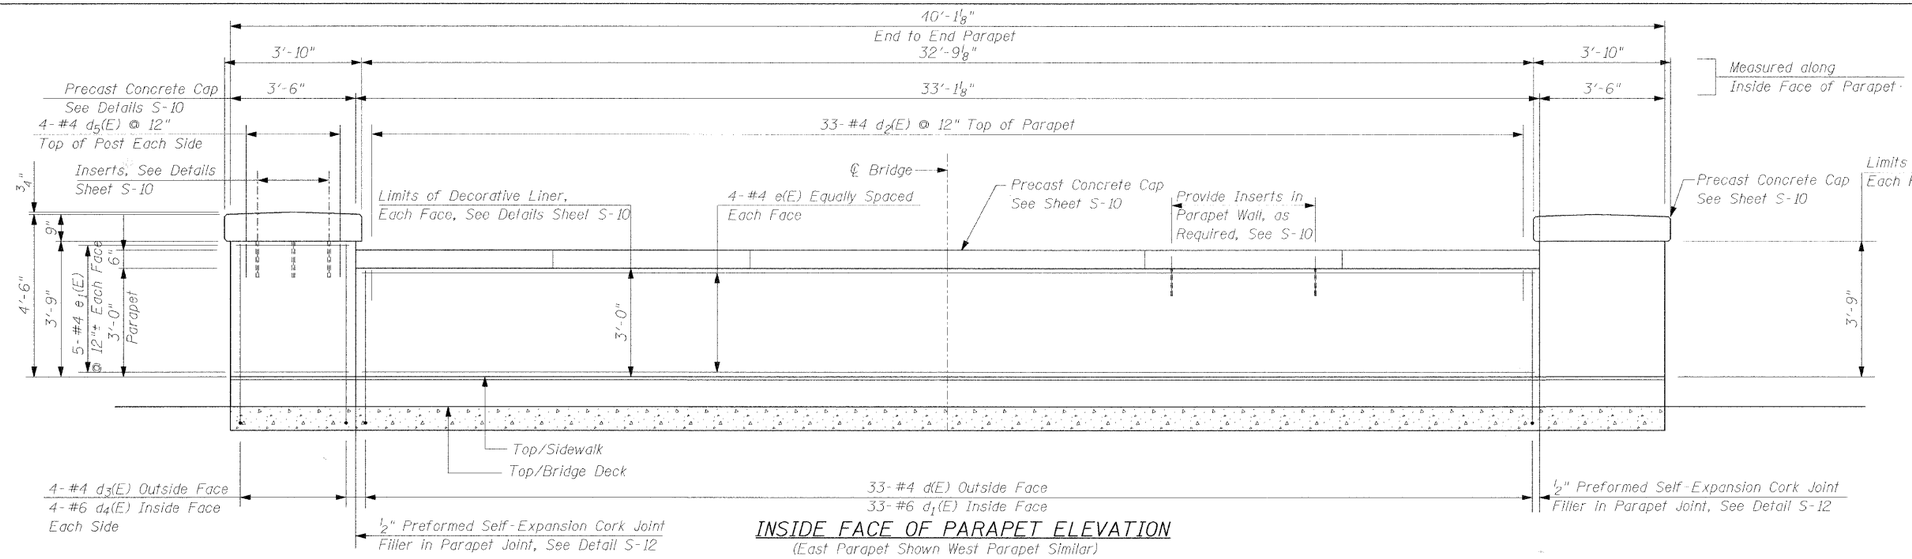

INSIDE FACE OF PARAPET ELEVATION

(East Parapet Shown West Parapet Similar)

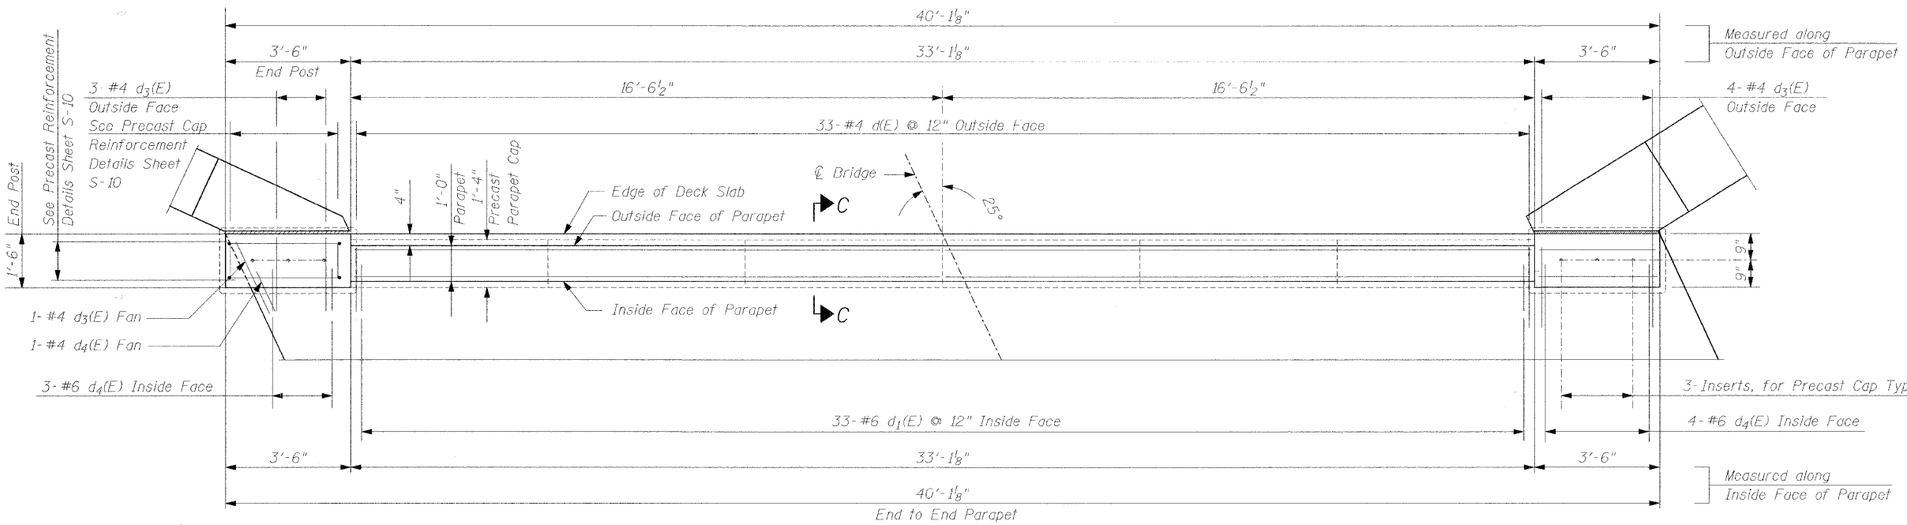

TOP PARAPET VIEW

(East Parapet Shown West Parapet Similar)

Notes:
See S-12 for Superstructure Details and Bill of Material
See S-10 for Precast Concrete Cap Details

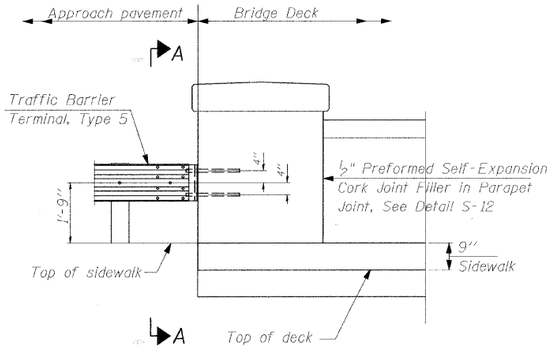

ELEVATION

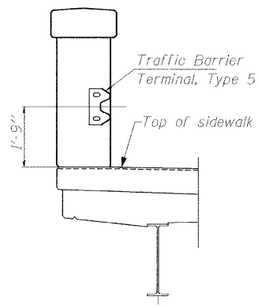

SECTION A-A

REV. NO.	DATE	REVISION RECORD	MADE BY	CHECKED BY
△				
△				
△				
△				
△				
△				

WJE
Wiss, Janney, Elstner Associates, Inc.
Engineers, Architects, Material Scientists
330 Pfingsten Road, Northbrook, Il 60062
(847) 272-7400, Fax: (847) 291-4813
WJE No. 2006.2324

THE CITY OF LAKE FOREST
CHARTERED 1861

ILLINOIS DEPARTMENT OF TRANSPORTATION
BUREAU OF LOCAL ROADS AND STREETS

PROJECT:
OLD ELM ROAD OVER EAST SKOKIE DITCH
STA. 187+46 LAKE COUNTY
STRUCTURE NO. 049-6870

TITLE:
PARAPET PLAN & ELEVATION

SCALE: N.T.S | DRAWN BY: IMC
DATE: JANUARY 2008 | CHECKED BY: NSA

DATE: 2/6/2008
FILENAME: p:\2006\2301-2400\2006.2324-sanderson-old elm design\microstation-final\s-09.dgn