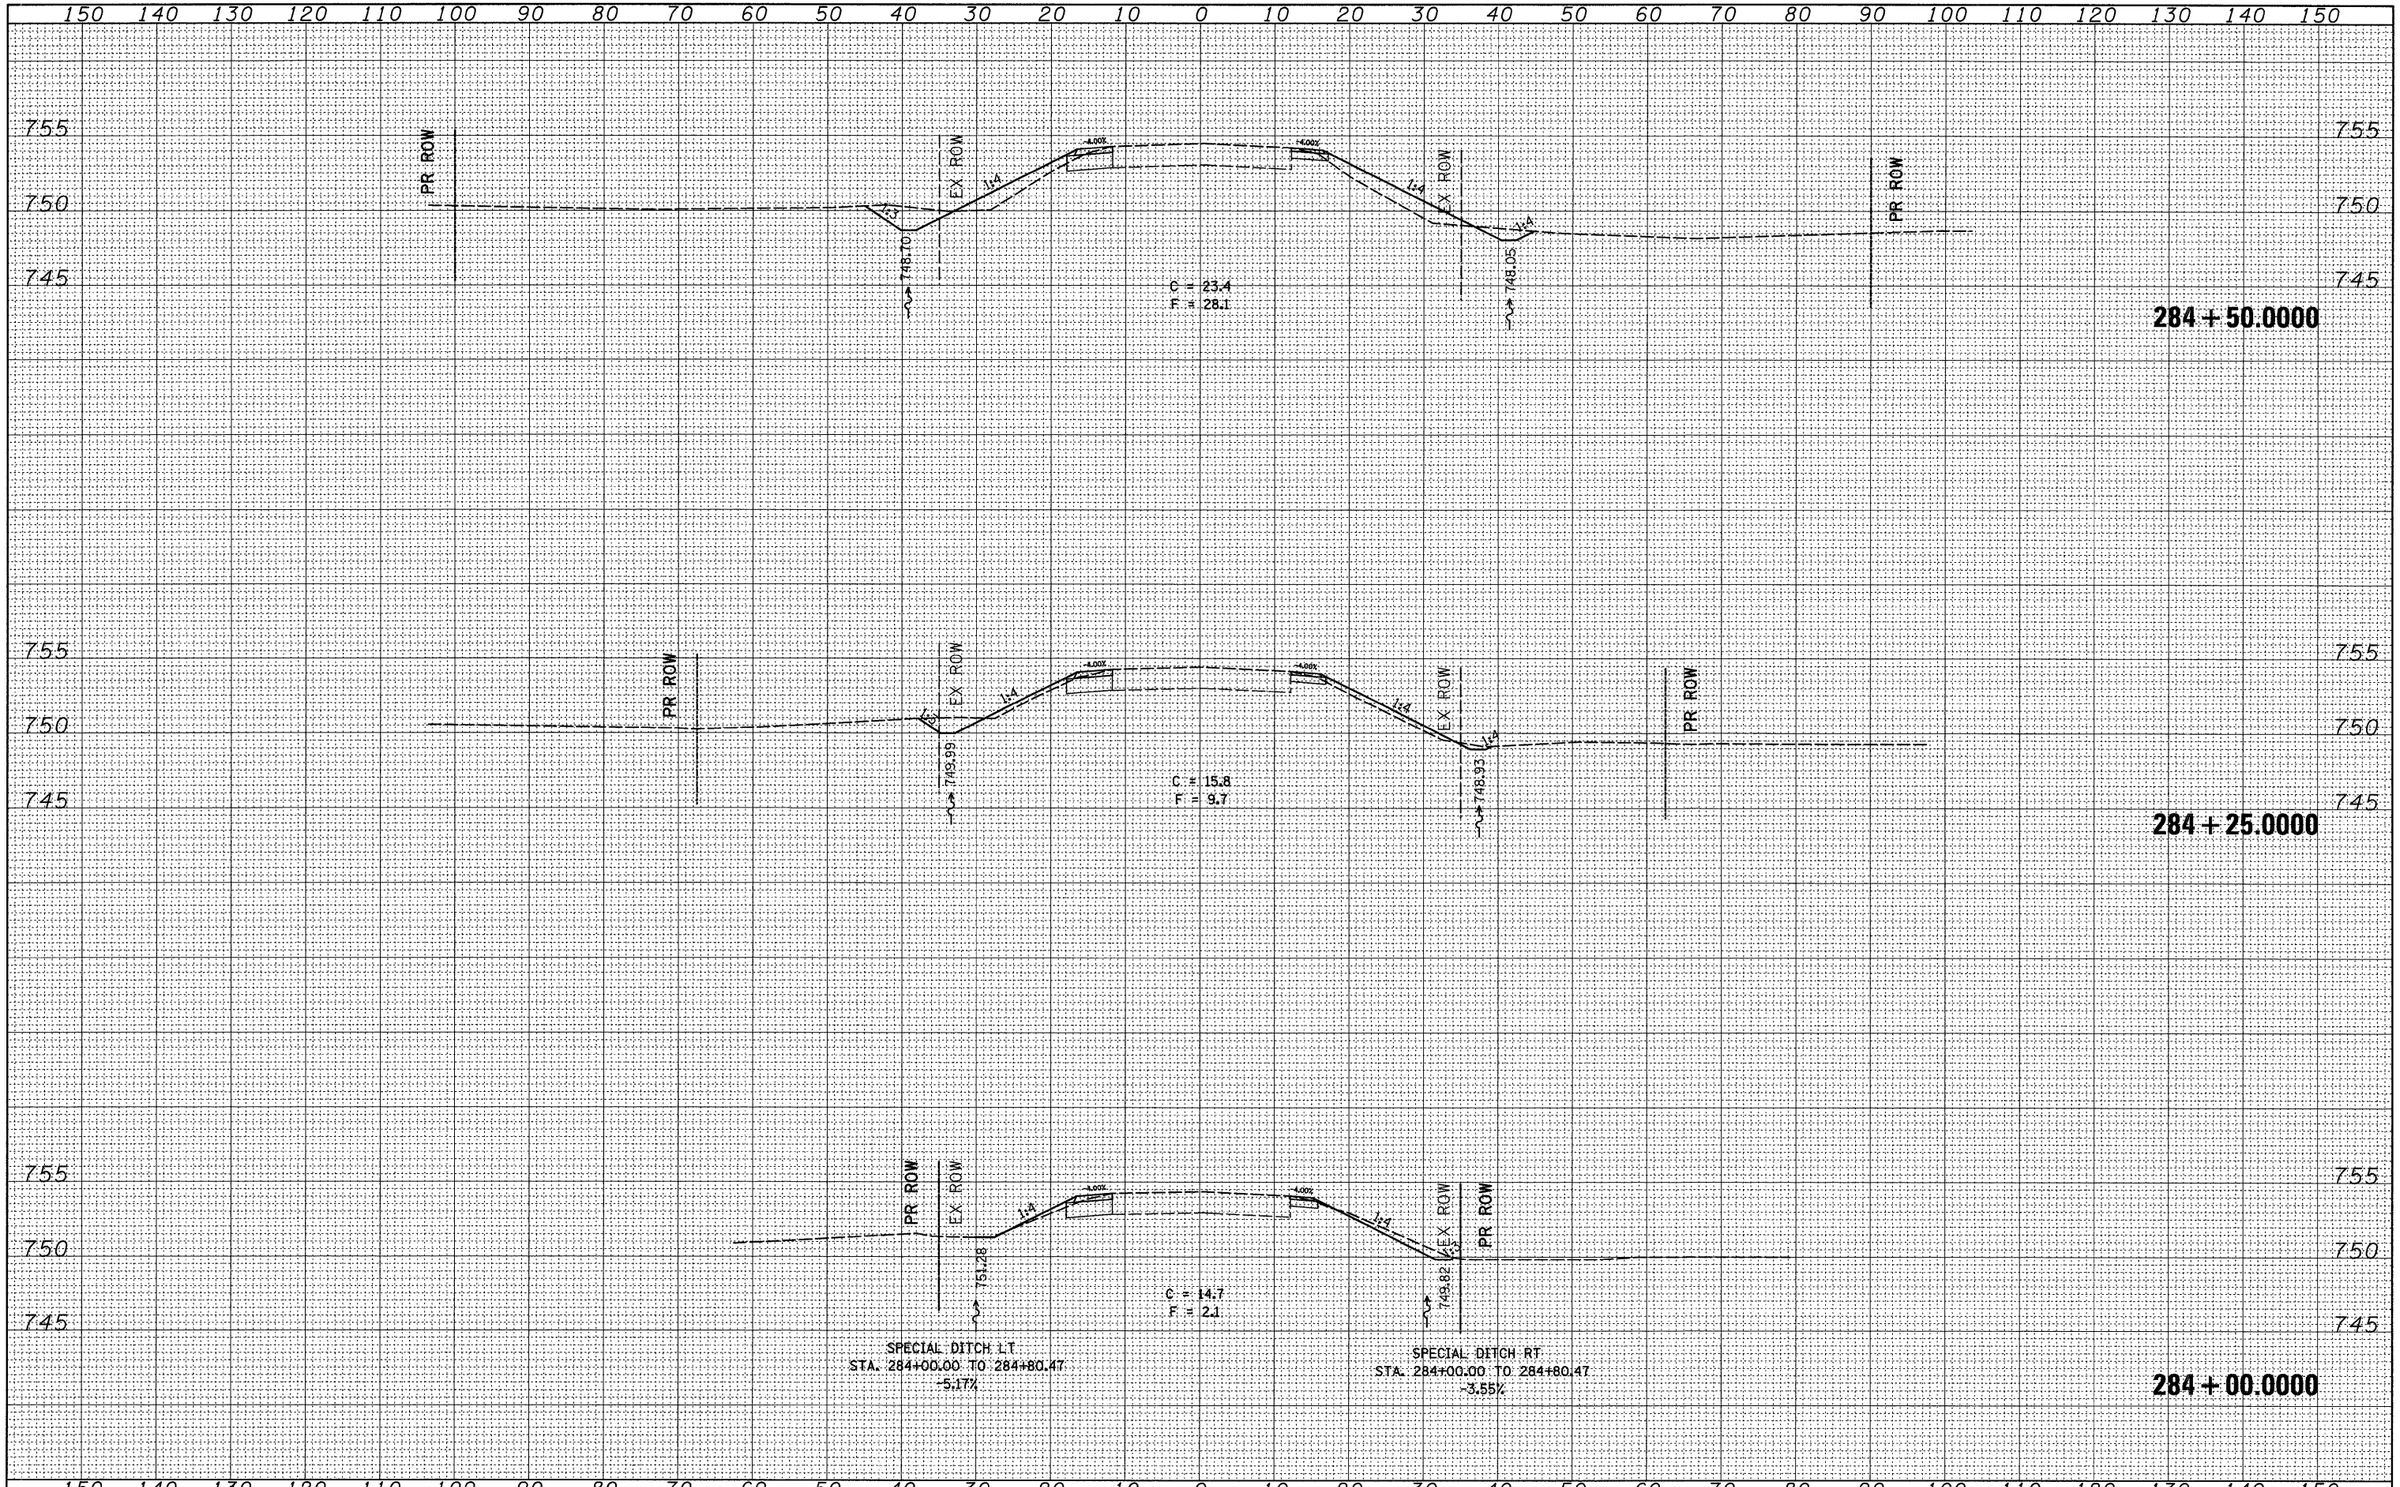

FINAL SURVEY

NOTE BOOK	SURVEYED	BY	
NO.	PLOTTED		
	TEMPLATE -		
	AREAS		
	AREAS CHECKED		DATE

ORIGINAL SURVEY

NOTE BOOK	SURVEYED	BY	
NO.	PLOTTED		
	TEMPLATE -		
	AREAS		
	AREAS CHECKED		DATE

FILE NAME = C:\Projects\p211906\dl1906xm.dgn	USER NAME = jordanhd	DESIGNED -	REVISED -
		DRAWN -	REVISED -
	PLOT SCALE = 10.0000 ' / IN.	CHECKED -	REVISED -
	PLOT DATE = Thu Jan 31 07:50:12 2008	DATE -	REVISED -

STATE OF ILLINOIS
DEPARTMENT OF TRANSPORTATION

IL 81 CROSS SECTIONS

SCALE: | SHEET NO. OF SHEETS | STA. 284+00.0000 TO STA. 284+50.0000

F.A.P. RTE.	SECTION	COUNTY	TOTAL SHEETS	SHEET NO.
611	102T	HENRY	41	35
		CONTRACT NO. 64C70		
FED. ROAD DIST. NO.	ILLINOIS	FED. AID PROJECT		