CONTRACT NO. 68713

F.A.P. RTE.	SECTION	COUNTY	TOTAL SHEETS	SHEET NO.
318	(21B-1)1,(20BR)1-1	PUTNAM	25	23
STA. *		TO STA. *		
FED. ROAD DIST. NO. 14	ILLINOIS	FED. AID PROJECT		

* 078-0003 @ Sta. 126+97.50
078-0005 @ Sta. 133+17.70

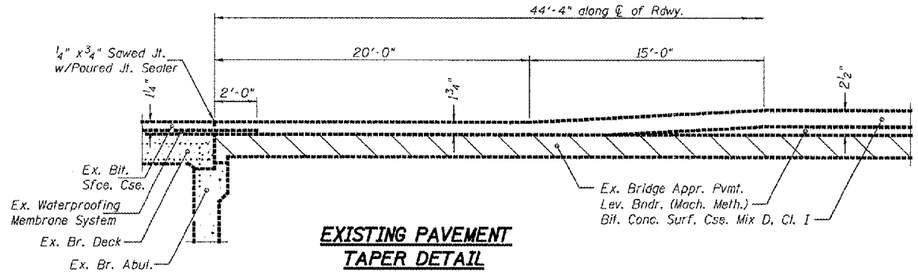

EXISTING PAVEMENT TAPER DETAIL

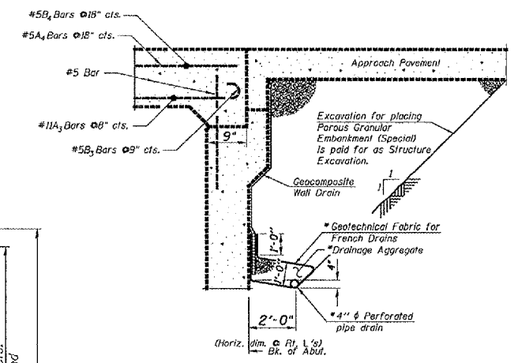

SECTION THRU INTEGRAL ABUTMENT

* Included in the cost of Pipe Underdrains for Structures.

Note:
All drainage system components shall extend to 2' 0" from the end of each wingwall except an outlet pipe shall extend until intersecting with the side slopes. The pipes shall drain into concrete headwalls. (See Article 601.05 of the Standard Specifications and Highway Standard 601101).

* Order a(E) and a_1(E) bars full length. Cut to fit skew and use remainder of bars in opposite end.

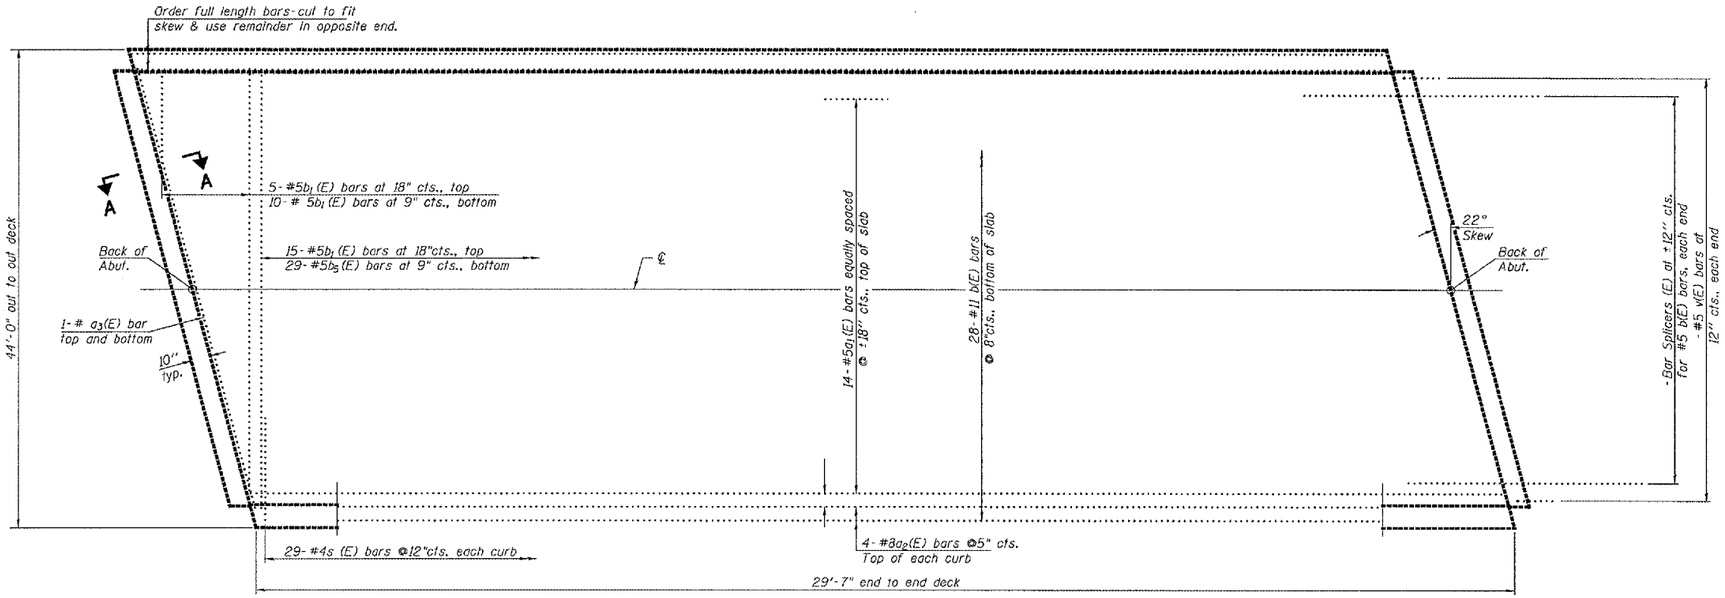

PLAN

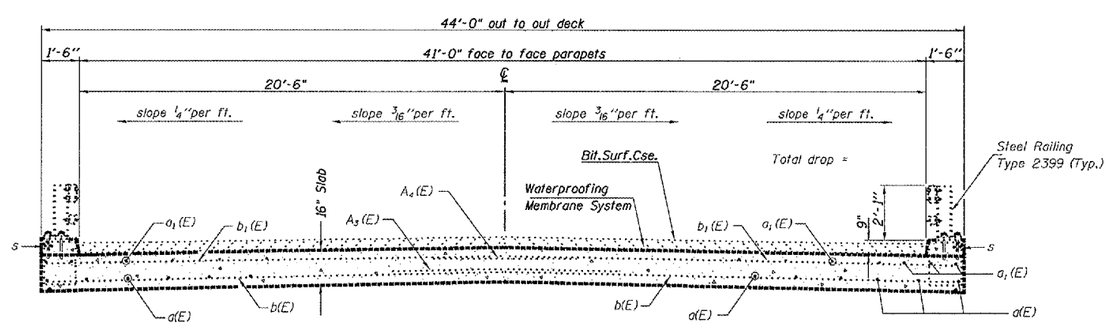

CROSS SECTION

FOR INFORMATION ONLY

SN.078-0005, IL.29
over Dry Hollow Crk.

REVISIONS	
NAME	DATE

ILLINOIS DEPARTMENT OF TRANSPORTATION

EXISTING SUPERSTRUCTURE DETAILS

SCALE: VERT.
HORIZ.
DATE 12-14-2007

DRAWN BY CEJ
CHECKED BY

PLOT DATE = $DATE$
FILE NAME = $FILEL$S:\CEN\DRAFT\STD&PLNS\SQUADI4\BRIDGE CONTRACTS\68713 SN078-0023-0085\68713-IL29over SenachwineCrk&ILRiv.Trib.dgn
PLOT SCALE = $SCALE$
REFERENCE = REF

\deb00036\h_o transfile dgn 3/5/2008 4:33:30 PM