F.A.I. RTE.	SECTION	COUNTY	TOTAL SHEETS	SHEET NO.
74	*	VERMILION	71	23
STA. 47+00		TO STA. 53+00		
FED. ROAD DIST. NO. _	ILLINOIS	FED. AID PROJECT		

*(10,92-8 HB-4)BR
CONTRACT NO. 70001

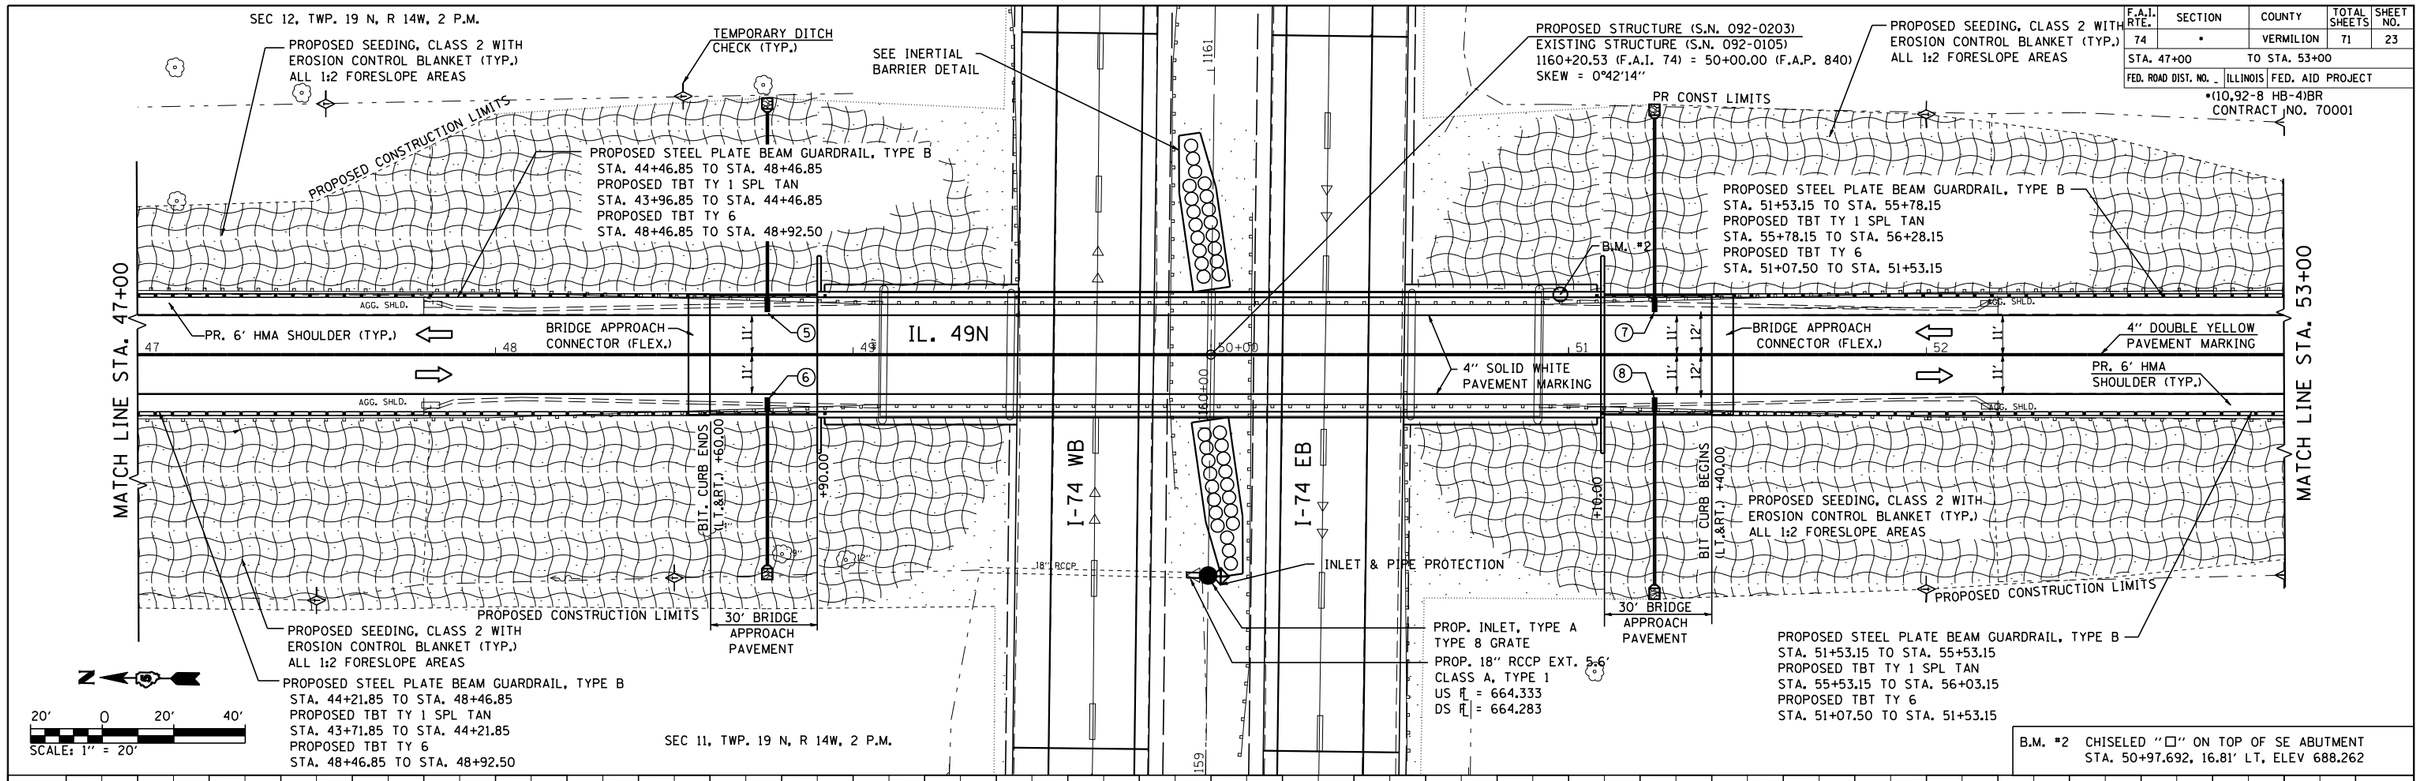

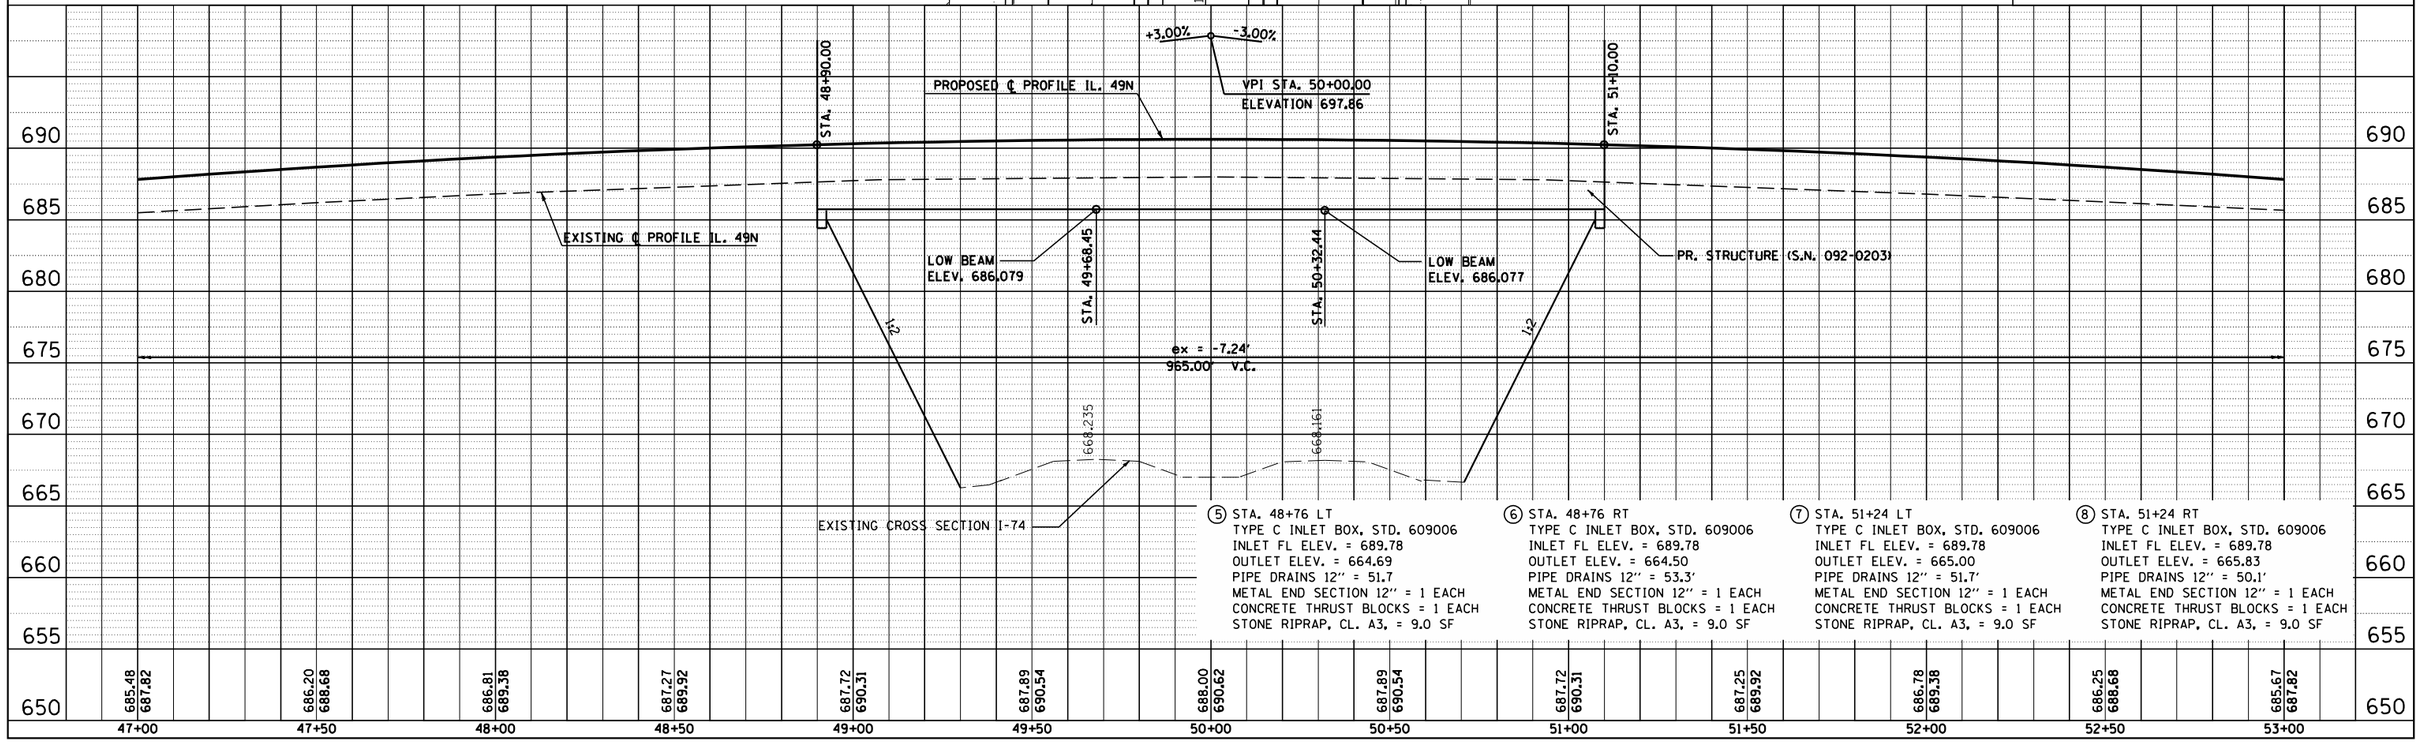

⑤ STA. 48+76 LT
TYPE C INLET BOX, STD. 609006
INLET FL ELEV. = 689.78
OUTLET ELEV. = 664.69
PIPE DRAINS 12" = 51.7
METAL END SECTION 12" = 1 EACH
CONCRETE THRUST BLOCKS = 1 EACH
STONE RIPRAP, CL. A3, = 9.0 SF

⑥ STA. 48+76 RT
TYPE C INLET BOX, STD. 609006
INLET FL ELEV. = 689.78
OUTLET ELEV. = 664.50
PIPE DRAINS 12" = 53.3'
METAL END SECTION 12" = 1 EACH
CONCRETE THRUST BLOCKS = 1 EACH
STONE RIPRAP, CL. A3, = 9.0 SF

⑦ STA. 51+24 LT
TYPE C INLET BOX, STD. 609006
INLET FL ELEV. = 689.78
OUTLET ELEV. = 665.00
PIPE DRAINS 12" = 51.7'
METAL END SECTION 12" = 1 EACH
CONCRETE THRUST BLOCKS = 1 EACH
STONE RIPRAP, CL. A3, = 9.0 SF

⑧ STA. 51+24 RT
TYPE C INLET BOX, STD. 609006
INLET FL ELEV. = 689.78
OUTLET ELEV. = 665.83
PIPE DRAINS 12" = 50.1'
METAL END SECTION 12" = 1 EACH
CONCRETE THRUST BLOCKS = 1 EACH
STONE RIPRAP, CL. A3, = 9.0 SF

PLAN
SURVEYED
PLOTTED
ALIGNMENT CHECKED
FIELD BOOK CHECKED
NOTE BOOK NO.
CADD FILE NAME
BY
DATE

PROFILE
SURVEYED
PLOTTED
GRADES CHECKED
B.M. NOTED
SYMBOLOGY NOTATNS CHKD
NOTE BOOK NO.
BY
DATE

IL 49N STA. 47+00 TO STA. 53+00