F.A.I. RTE.	SECTION	COUNTY	TOTAL SHEETS	SHEET NO.
74	•	VERMILION	71	26
STA.		TO STA.		
FED. ROAD DIST. NO. _	ILLINOIS	FED. AID PROJECT		

•(10,92-8 HB-4)BR
CONTRACT NO. 70001

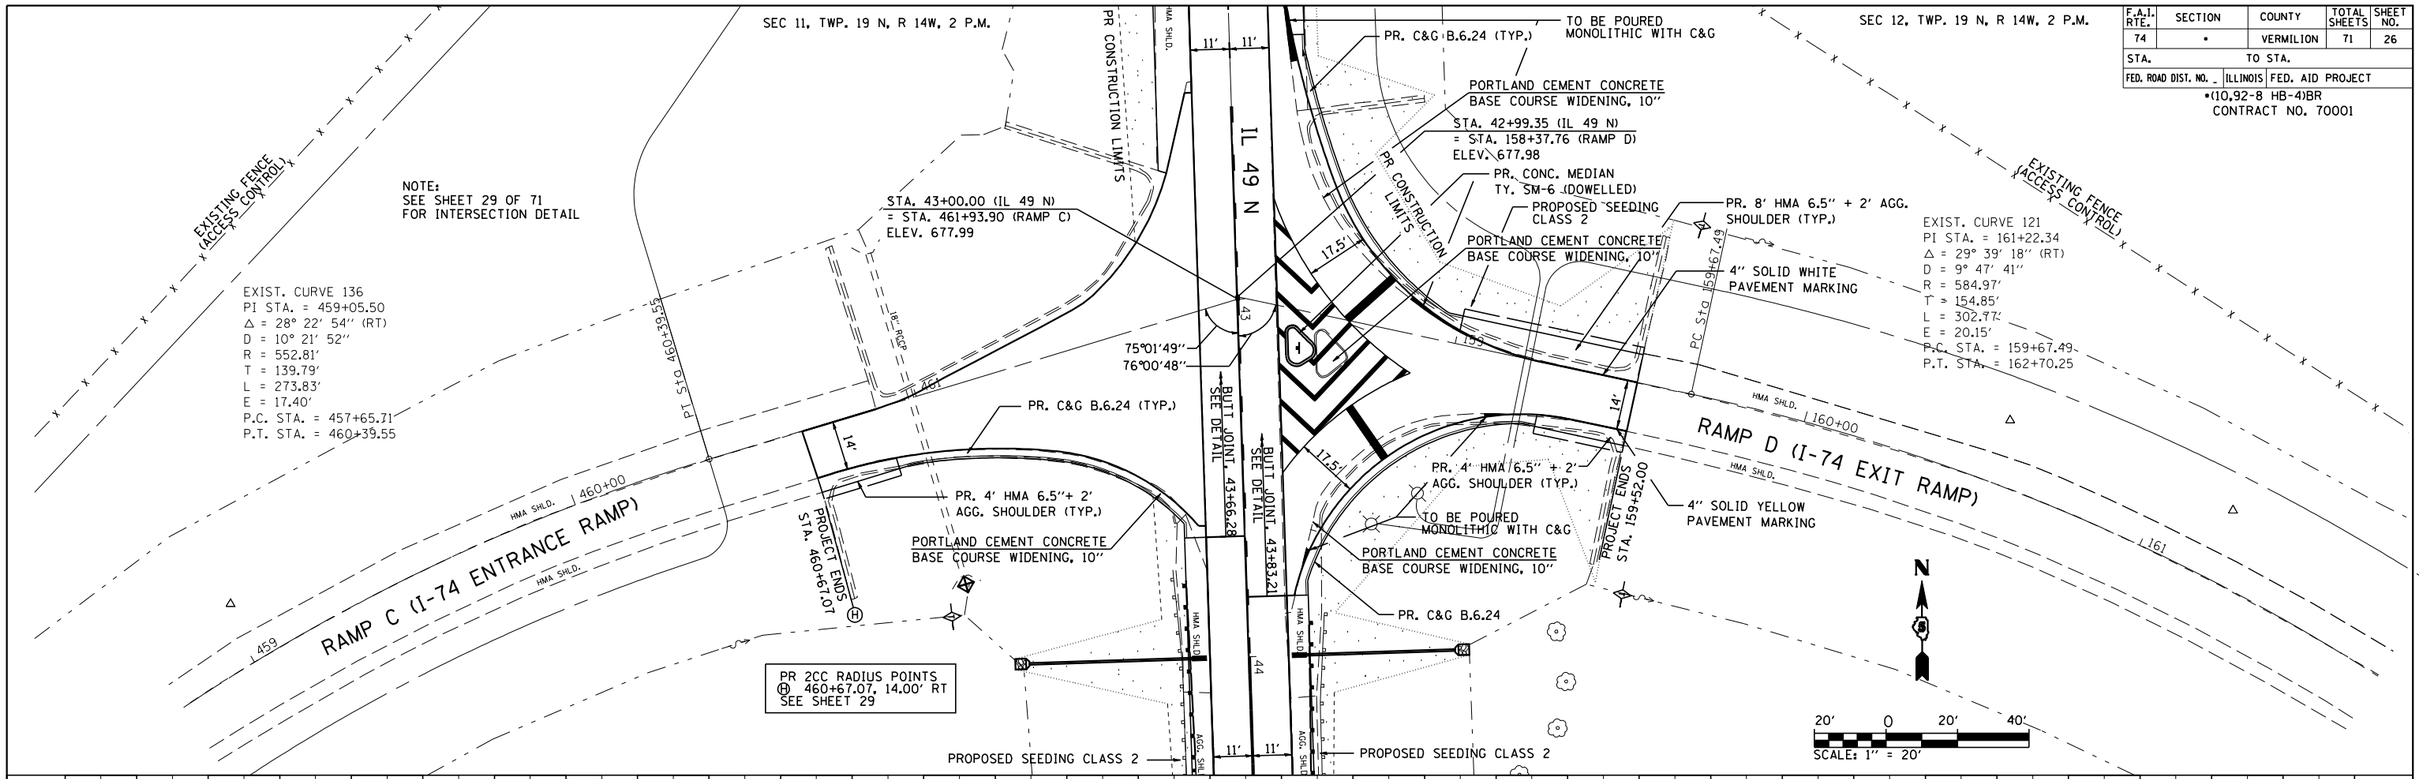

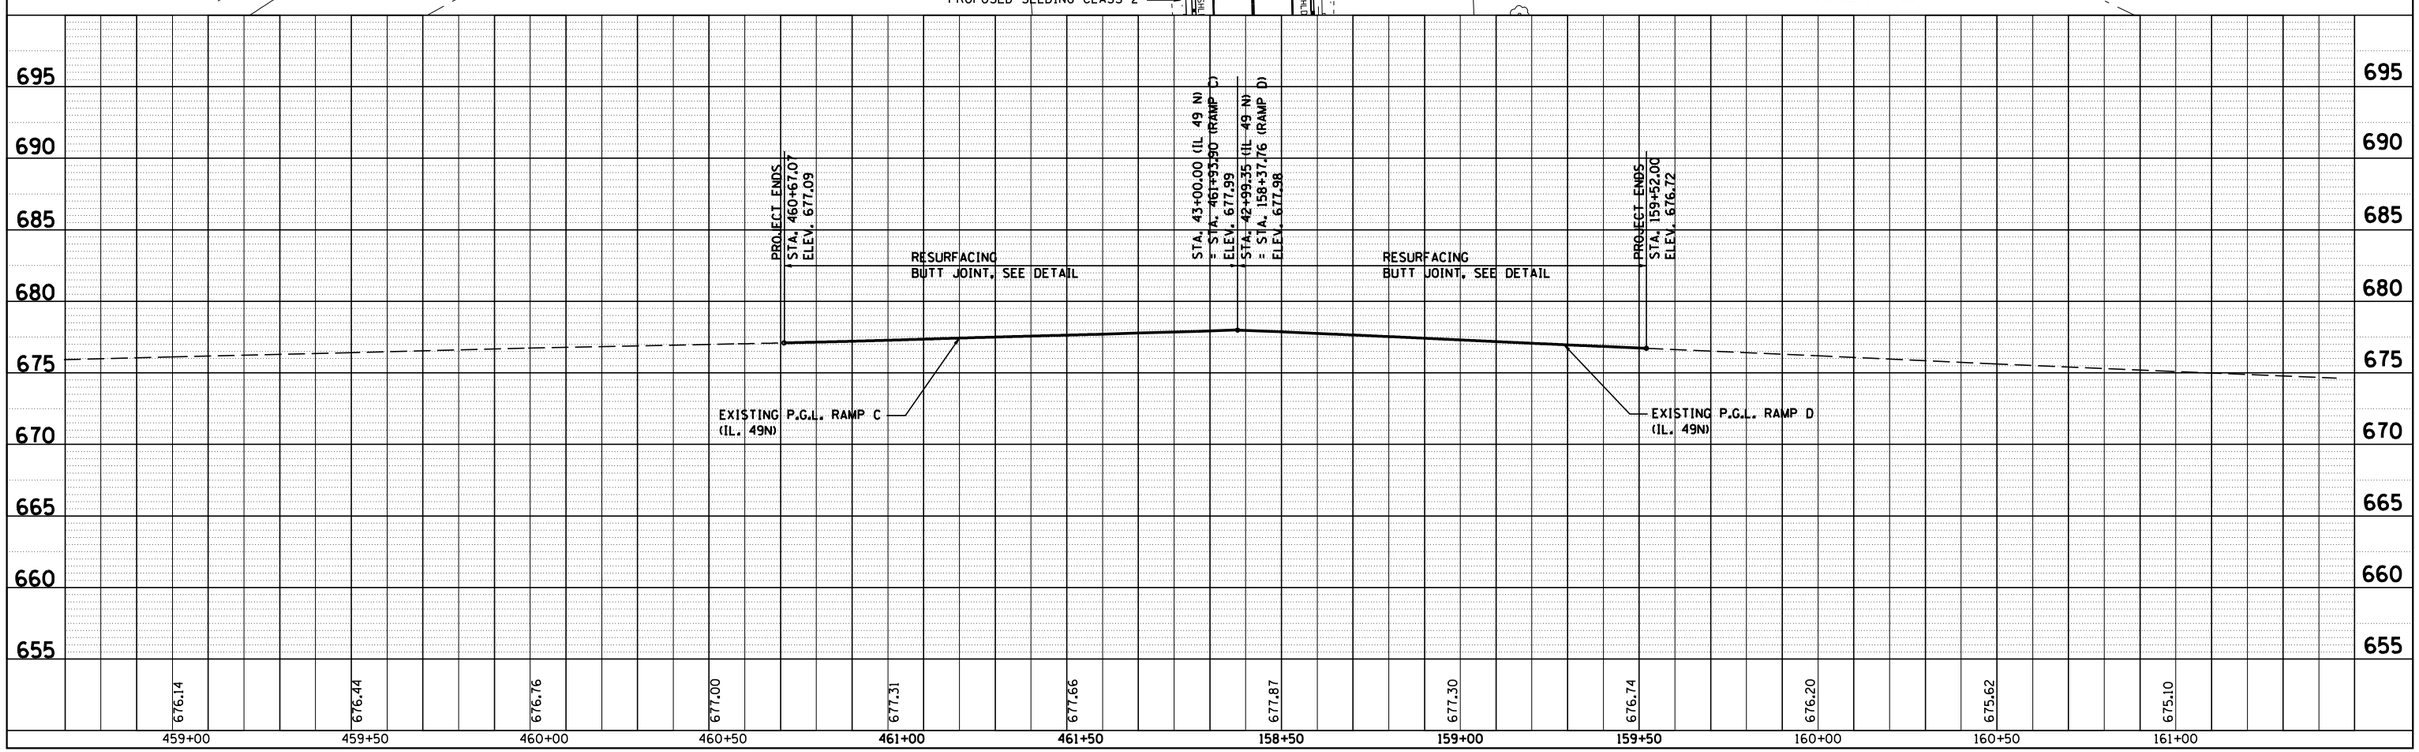

PLAN
SURVEYED
PLOTTED
ALIGNMENT CHECKED
FIELD BK. NO. CHECKED
CADD FILE NAME
NOTE BOOK NO.
BY
DATE

PROFILE
SURVEYED
PLOTTED
GRADES CHECKED
B.M. NOTED
PVI'S AND NOTATING CH'KD
NOTE BOOK NO.
BY
DATE

IL 49N RAMPS C & D