| F.A.I. RTE. | SECTION | COUNTY | TOTAL SHEETS | SHEET NO. |
|---|---|---|---|---|
| 74 | * | VERMILION | 71 | 71 |
| STA. 1160+75.00 | | TO STA.1163+10.00 | | |
| FED. ROAD DIST. NO. _ | ILLINOIS | FED. AID PROJECT | | |

*(10,92-8 HB-4)BR
CONTRACT NO. 70001

| FINAL SURVEY | BY | DATE |
|---|---|---|
| NOTE BOOK | SURVEYED | |
| NO. | PLOTTED | |
| | TRANSFER | |
| | AREAS | |
| | AREAS CHECKED | |

| ORIGINAL SURVEY | BY | DATE |
|---|---|---|
| NOTE BOOK | SURVEYED | |
| NO. | PLOTTED | |
| | TRANSFER | |
| | AREAS | |
| | AREAS CHECKED | |

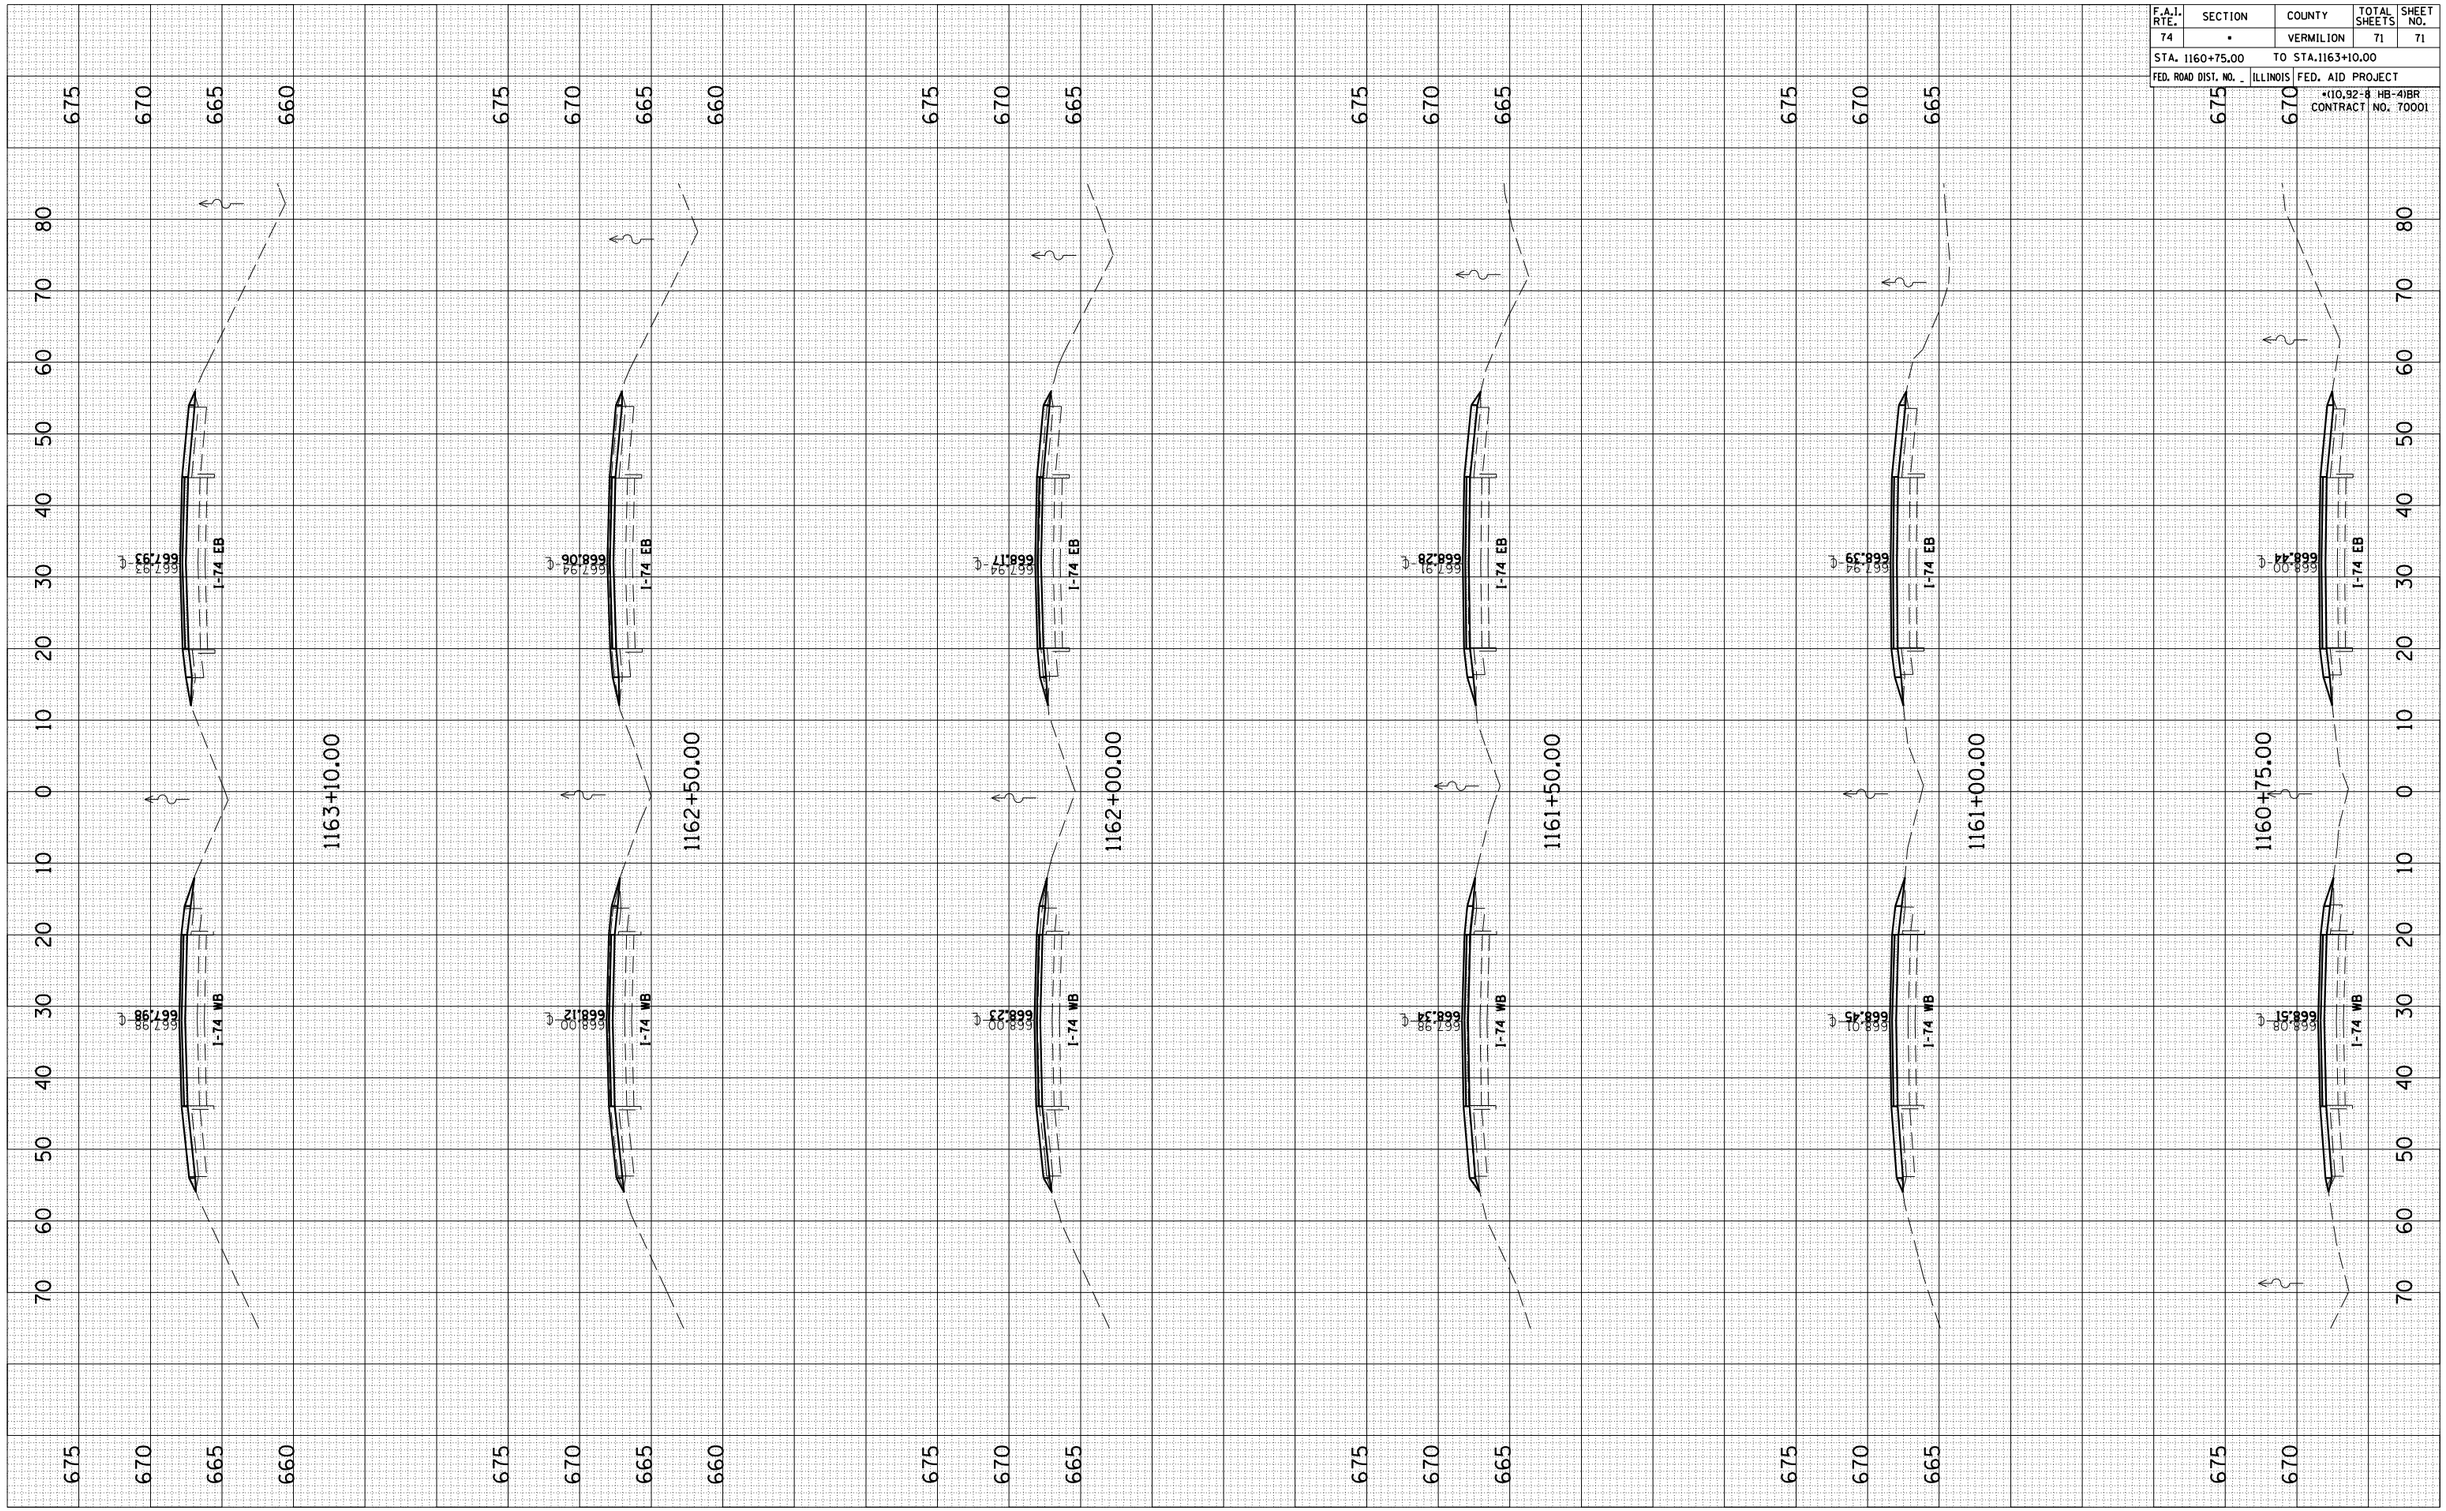


I-74 @ IL 49 N