CONTRACT NO. 72B32

F.A.P RTE.	SECTION	COUNTY	TOTAL SHEETS	SHEET NO.
325	•	MACOUPIN	25	21
STA. 48+09.71		TO STA. 48+50.00		
FED. ROAD DIST. NO.	ILLINOIS	FED. AID PROJECT		

• D-6 SHLDR RUMBLE STRIPS 2008-03

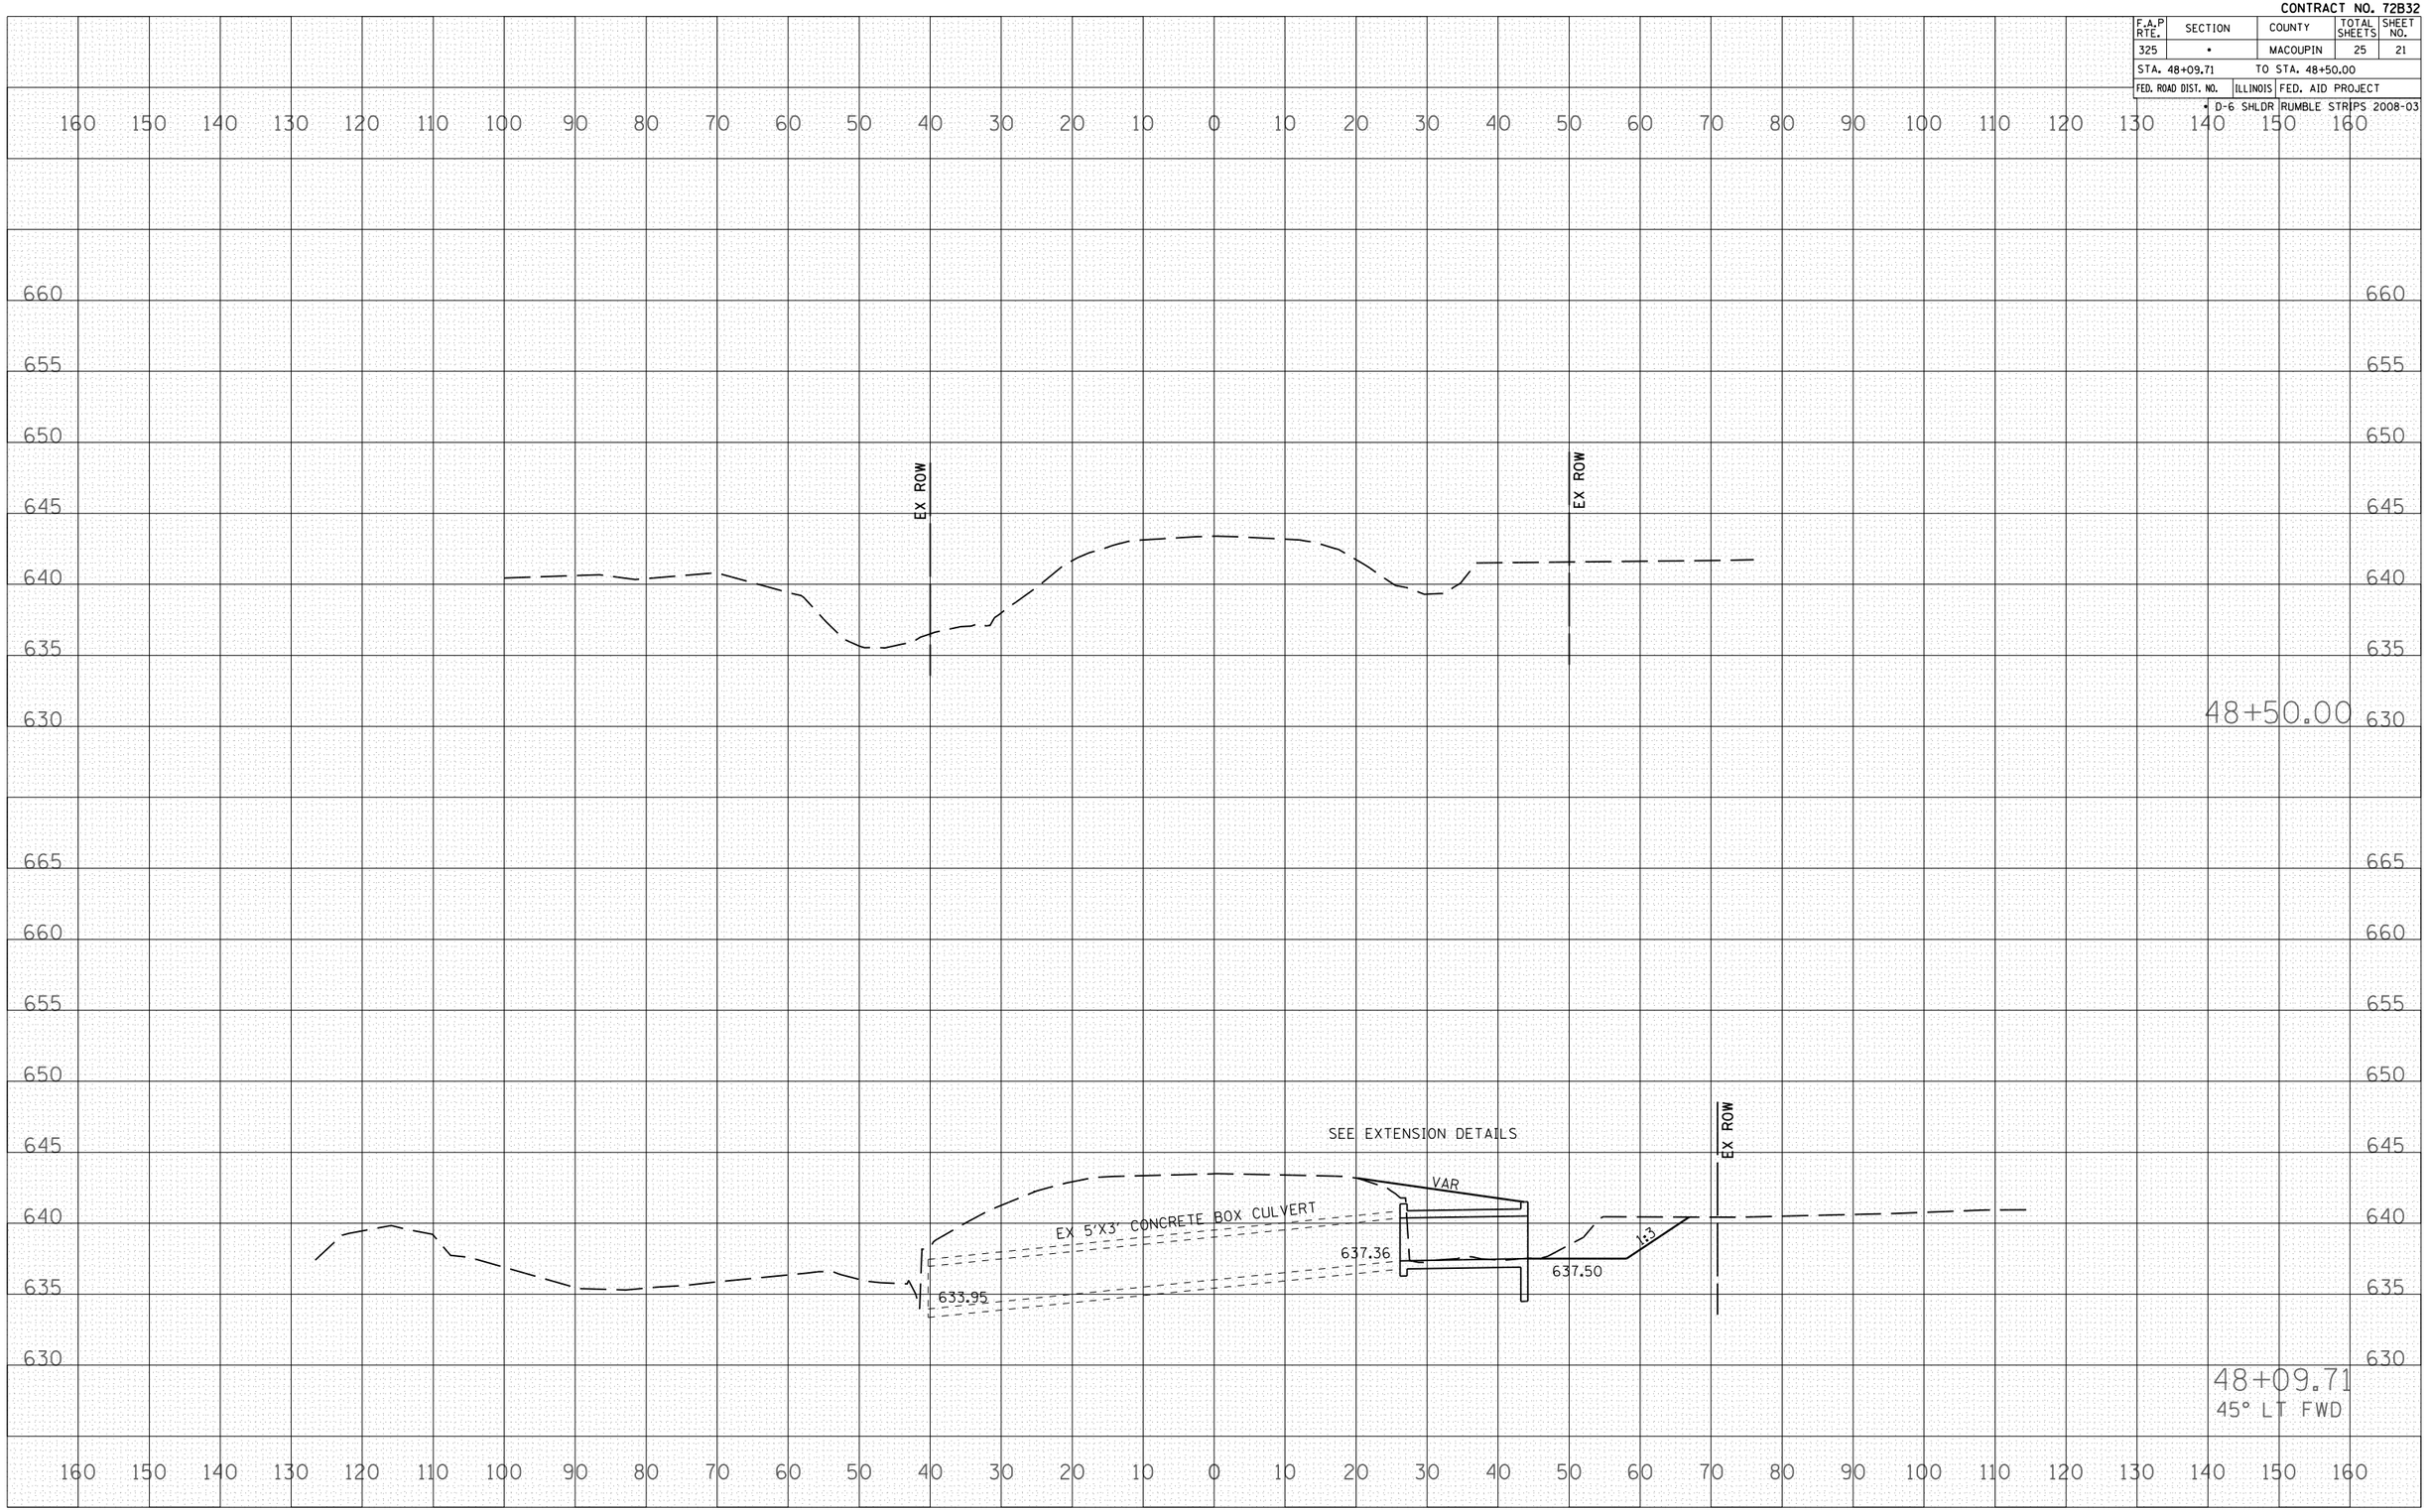

FINAL SURVEY	BY	DATE
SURVEYED		
PLOTTED		
TRANSCRIBE		
AREAS		
AREAS CHECKED		
NOTE BOOK NO.		

ORIGINAL SURVEY	BY	DATE
SURVEYED		
PLOTTED		
TRANSCRIBE		
AREAS		
AREAS CHECKED		
NOTE BOOK NO.		

PLOT DATE = Jan-18-2008 07:17:56AM
FILE NAME = c:\projects\d6(898)\standards\ill6.dgn
PLOT SCALE = 40.6884 ' / IN.
USER NAME = laughlinrl

IL 16 CROSS SECTIONS