CONTRACT NO. 72B32

F.A.P RTE.	SECTION	COUNTY	TOTAL SHEETS	SHEET NO.
325	•	MACOUPIN	25	22
STA. 52+50.00		TO STA. 53+50.00		
FED. ROAD DIST. NO.	ILLINOIS	FED. AID PROJECT		
• D-6 SHLDR RUMBLE STRIPS 2008-03				

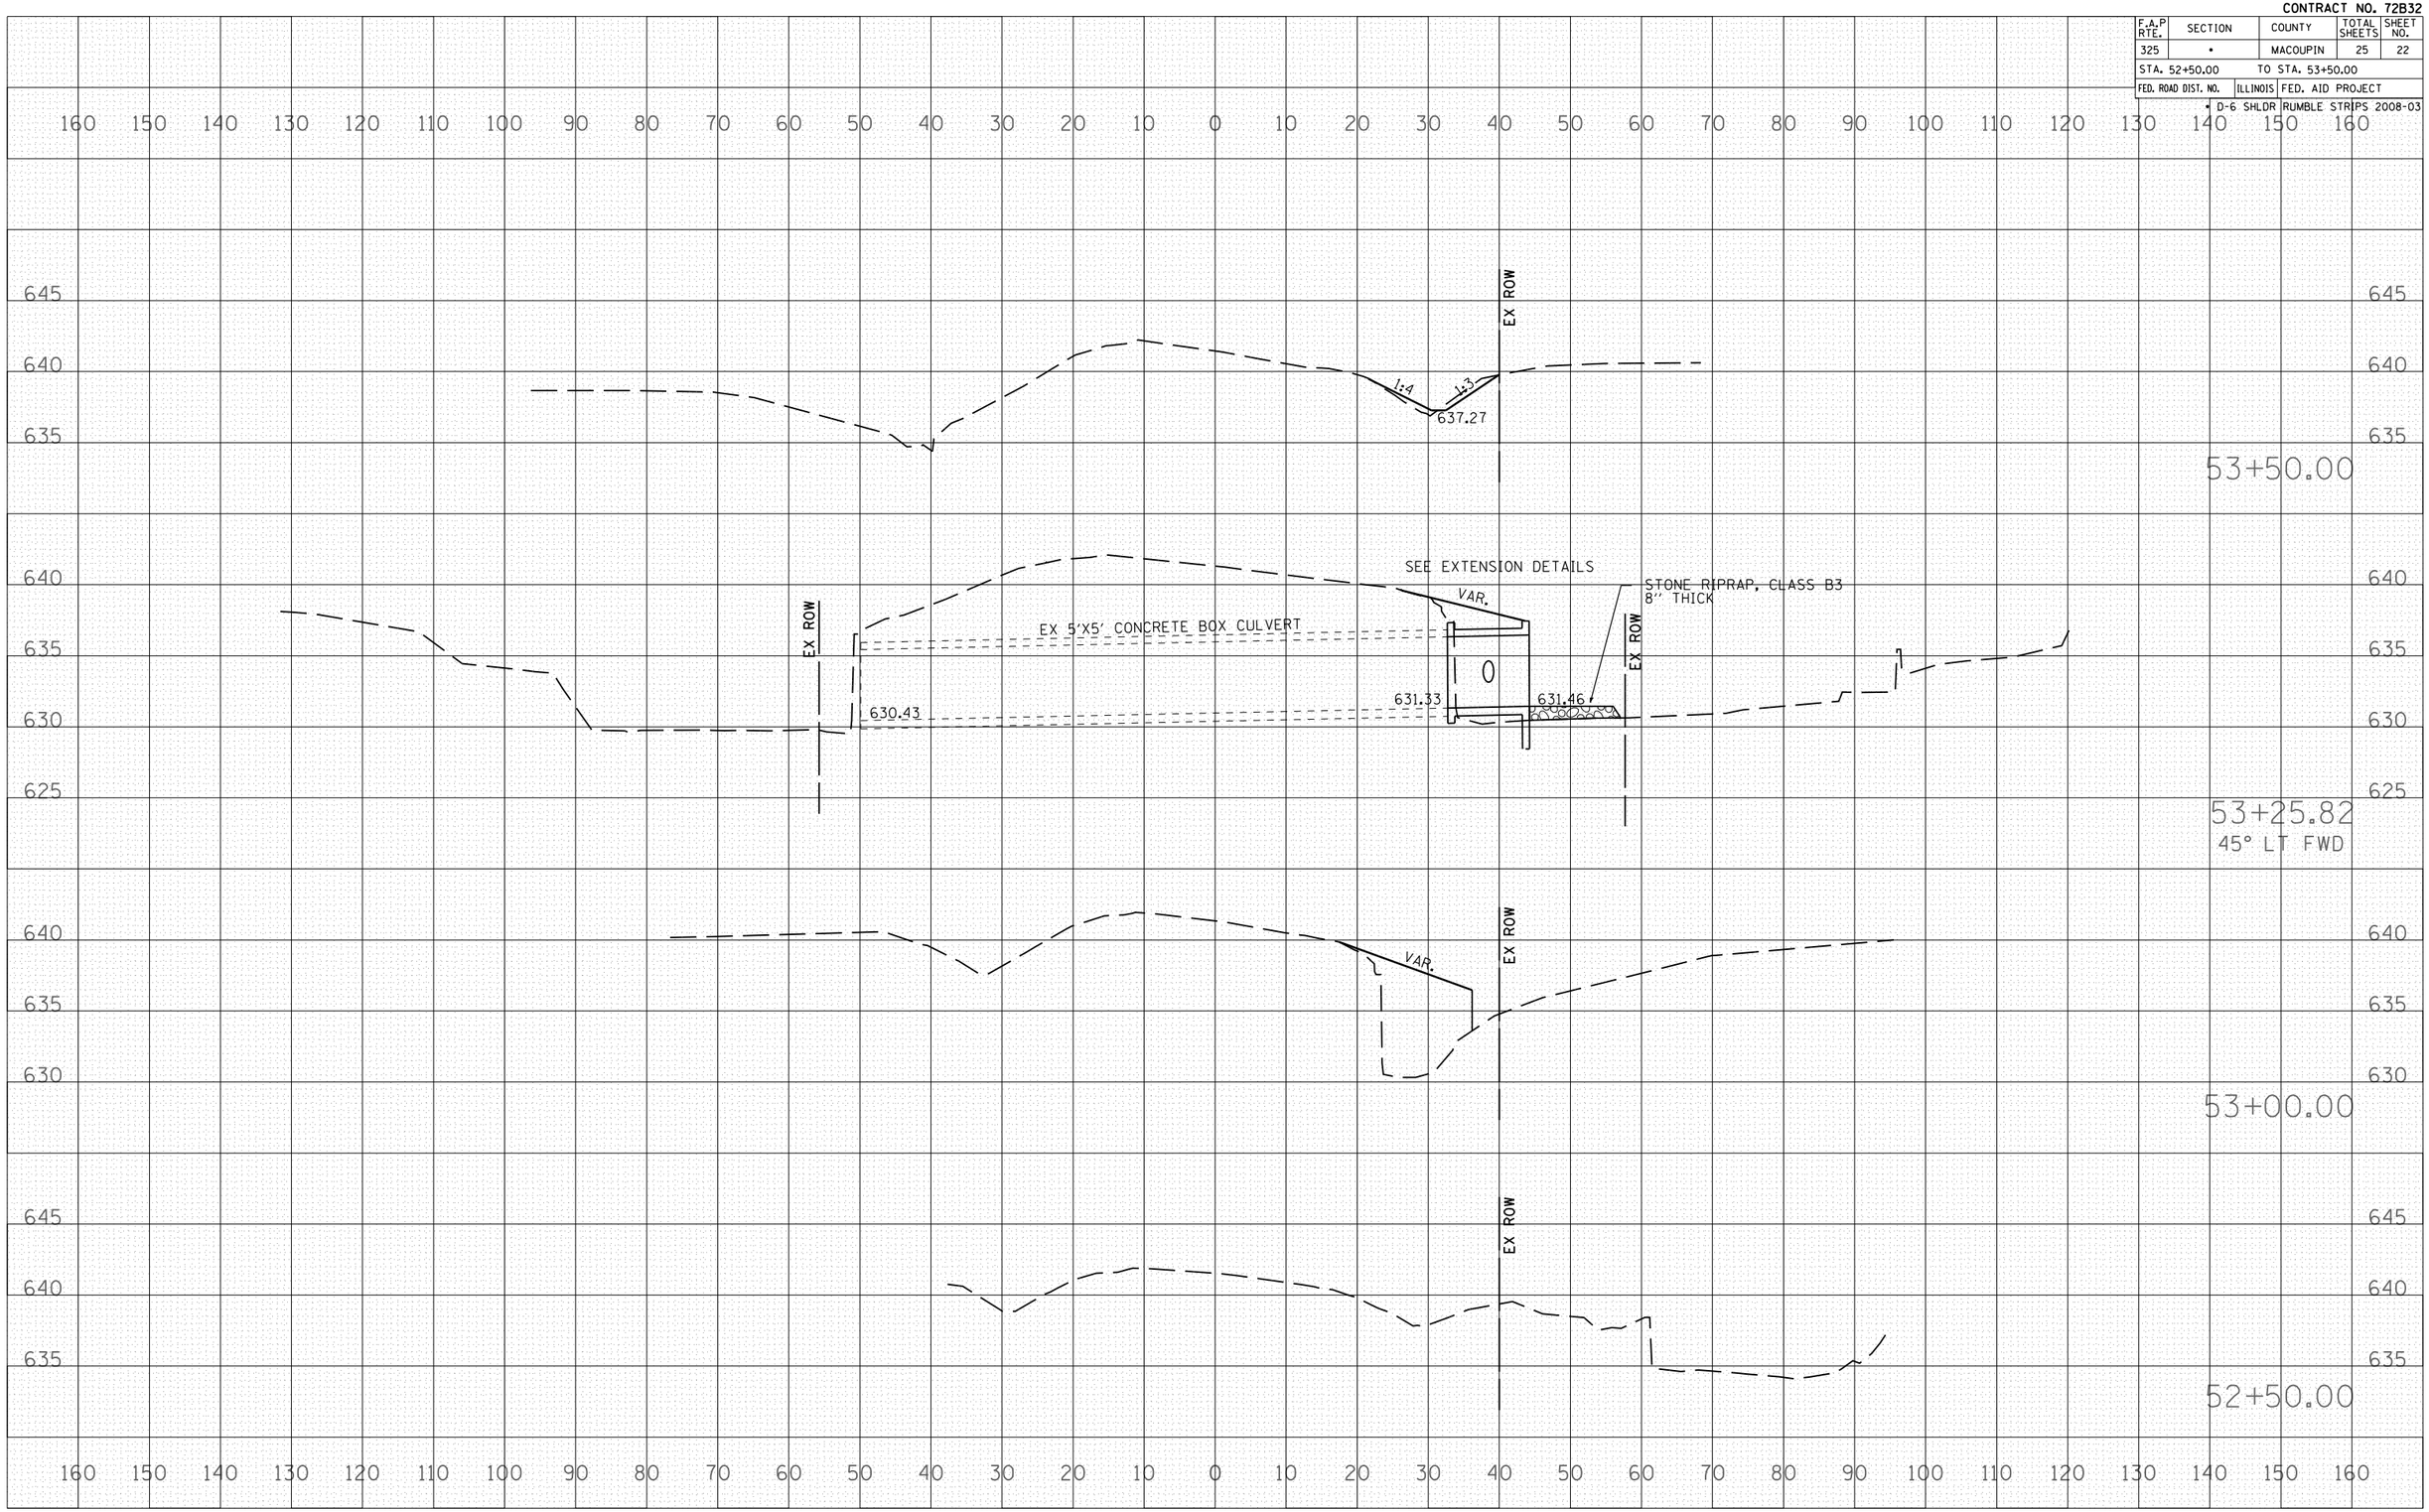

FINAL SURVEY | NOTE BOOK NO. | SURVEYED | PLOTTED | TEMPLATE | AREAS | AREAS CHECKED | BY | DATE

ORIGINAL SURVEY | NOTE BOOK NO. | SURVEYED | PLOTTED | TEMPLATE | AREAS | AREAS CHECKED | BY | DATE

PLOT DATE = Jan-18-2008 07:17:58AM
FILE NAME = c:\projects\d610907\shtdetails.dgn
PLOT SCALE = 40.6884 ' / IN.
USER NAME = laughlinrl

IL 16 CROSS SECTIONS