CONTRACT NO. 72B32

F.A.P RTE.	SECTION	COUNTY	TOTAL SHEETS	SHEET NO.
325	•	MACOUPIN	25	24
STA. 59+50.00		TO STA. 60+00.00		
FED. ROAD DIST. NO.	ILLINOIS	FED. AID PROJECT		

• D-6 SHLDR RUMBLE STRIPS 2008-03

FINAL SURVEY — NOTE BOOK — NO. — BY — DATE
SURVEYED
PLOTTED
TRANSFERRED
AREAS
AREAS CHECKED

ORIGINAL SURVEY — NOTE BOOK — NO. — BY — DATE
SURVEYED
PLOTTED
TRANSFERRED
AREAS
AREAS CHECKED

PLOT DATE = Jan-18-2008 07:17:59AM
FILE NAME = c:\projects\d6i0907\shtdetails.dgn
PLOT SCALE = 40.6884 ' / IN.
USER NAME = laughlinrl

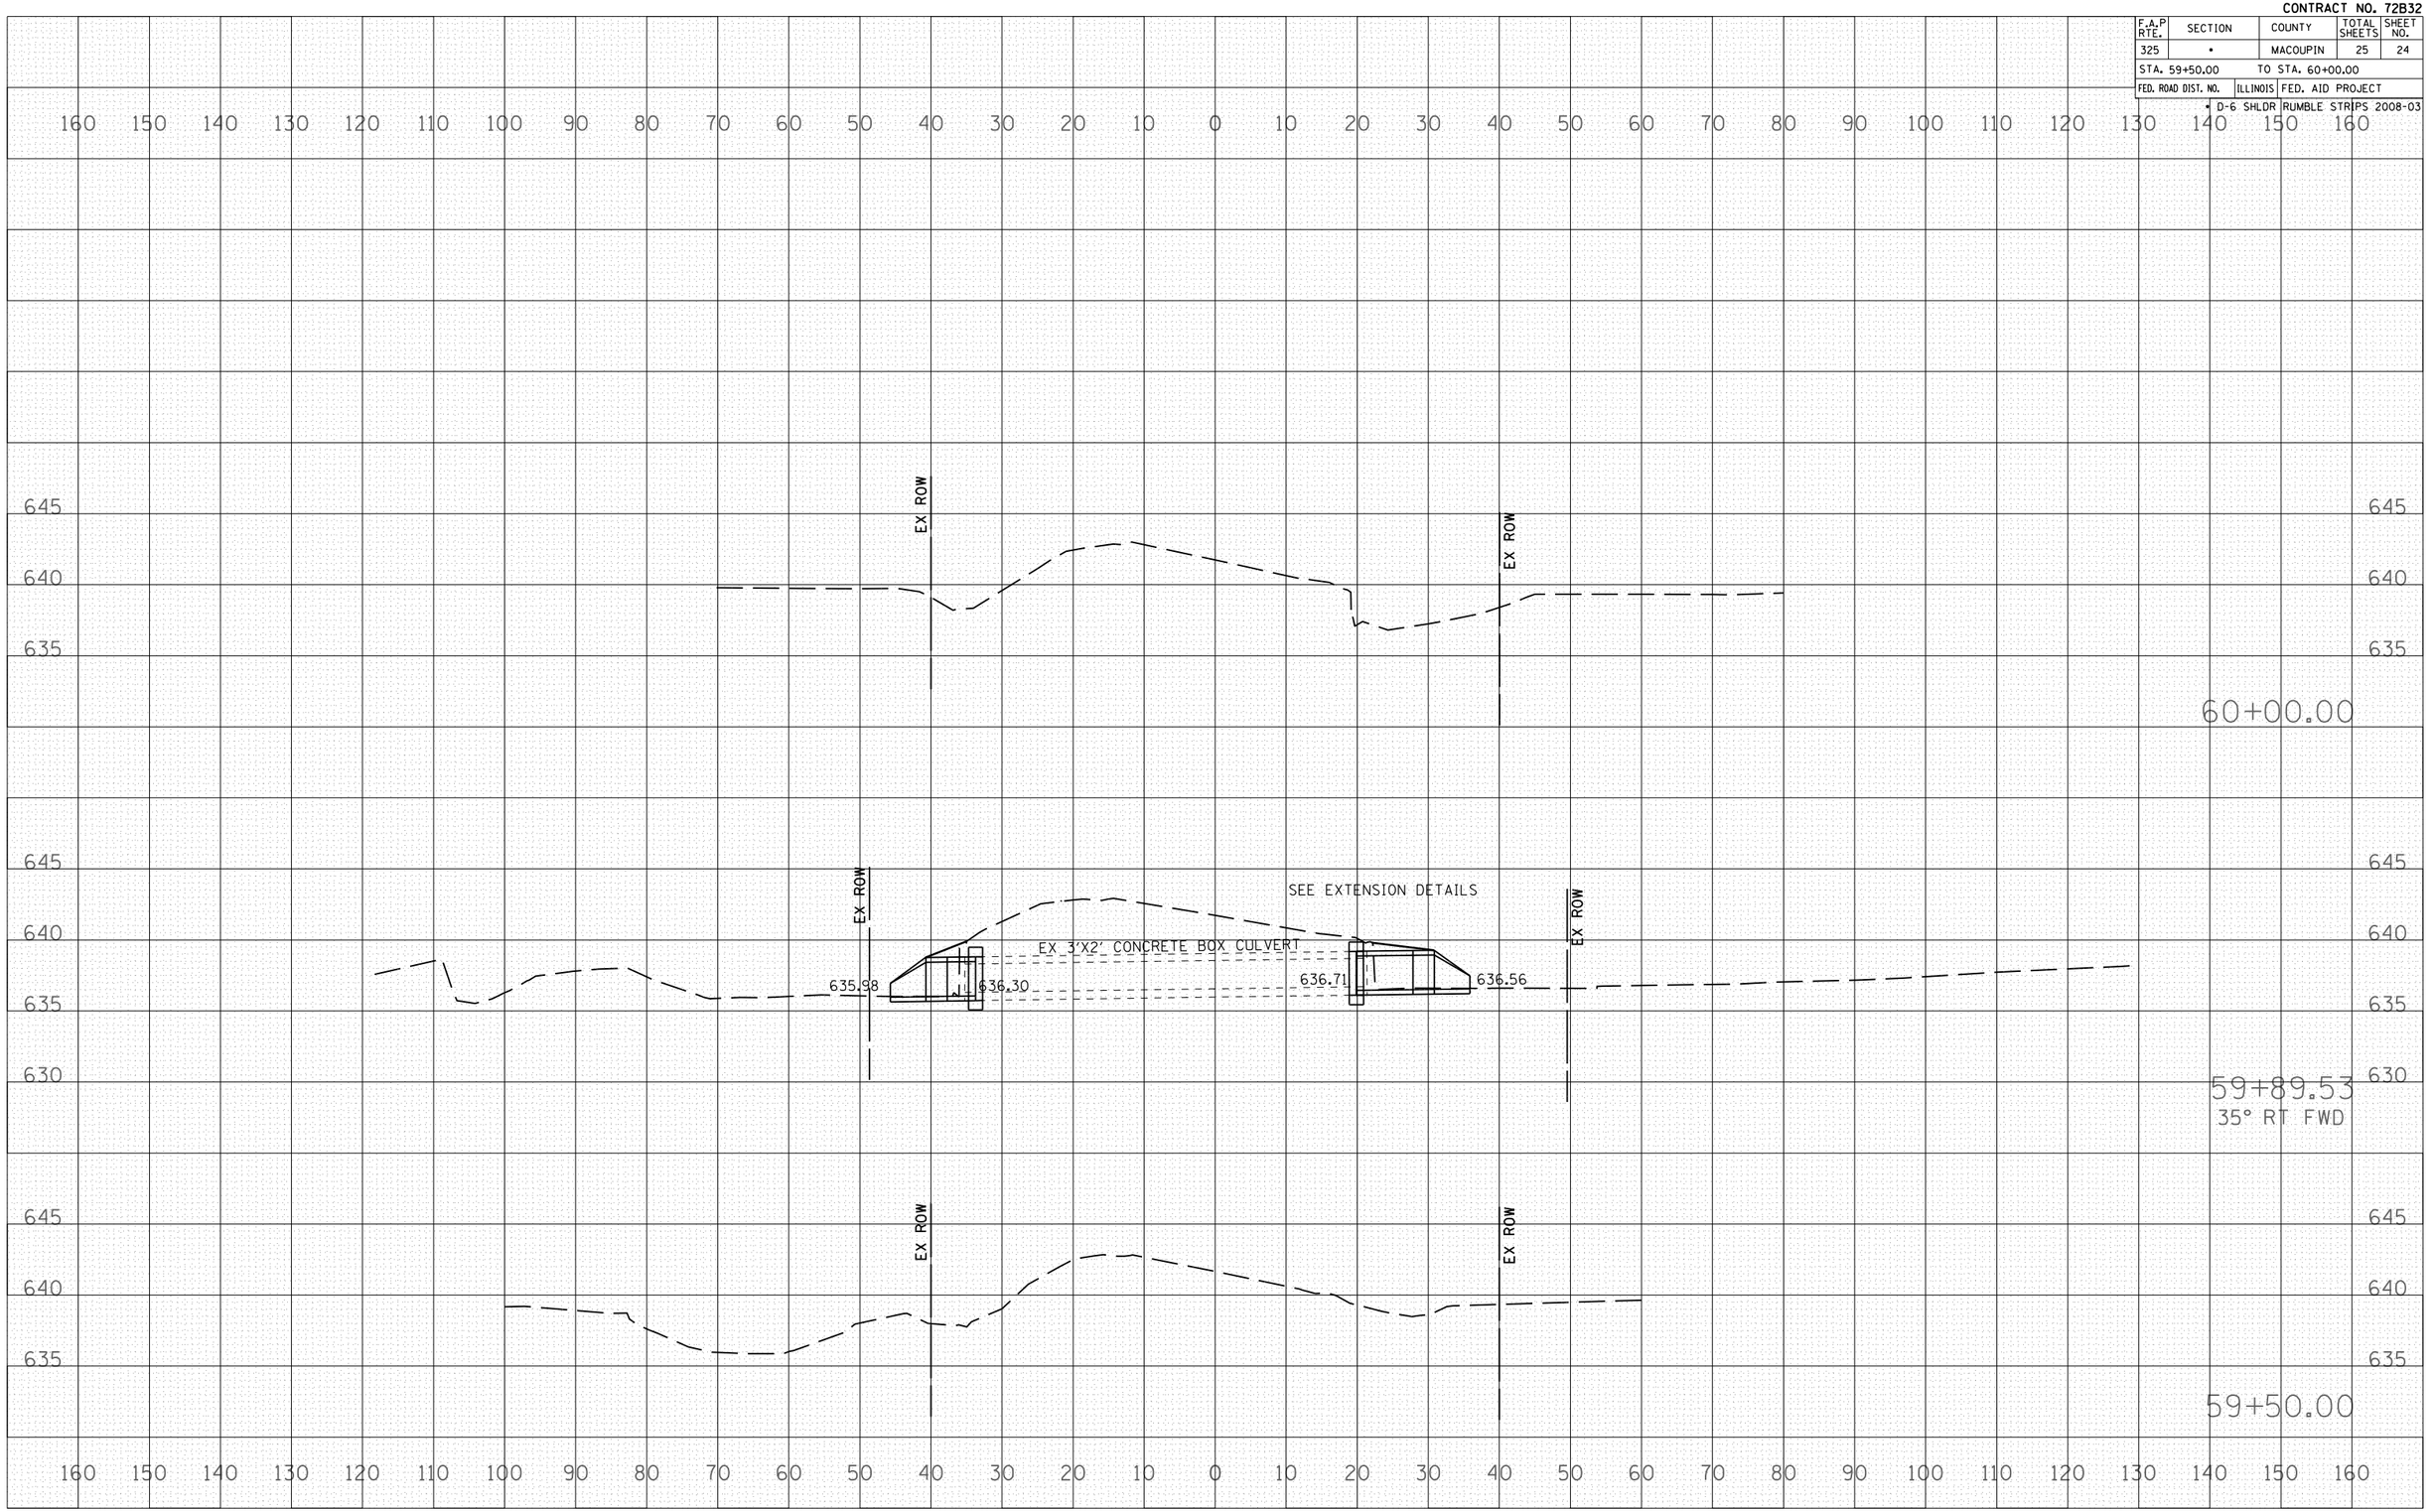

IL 16 CROSS SECTIONS