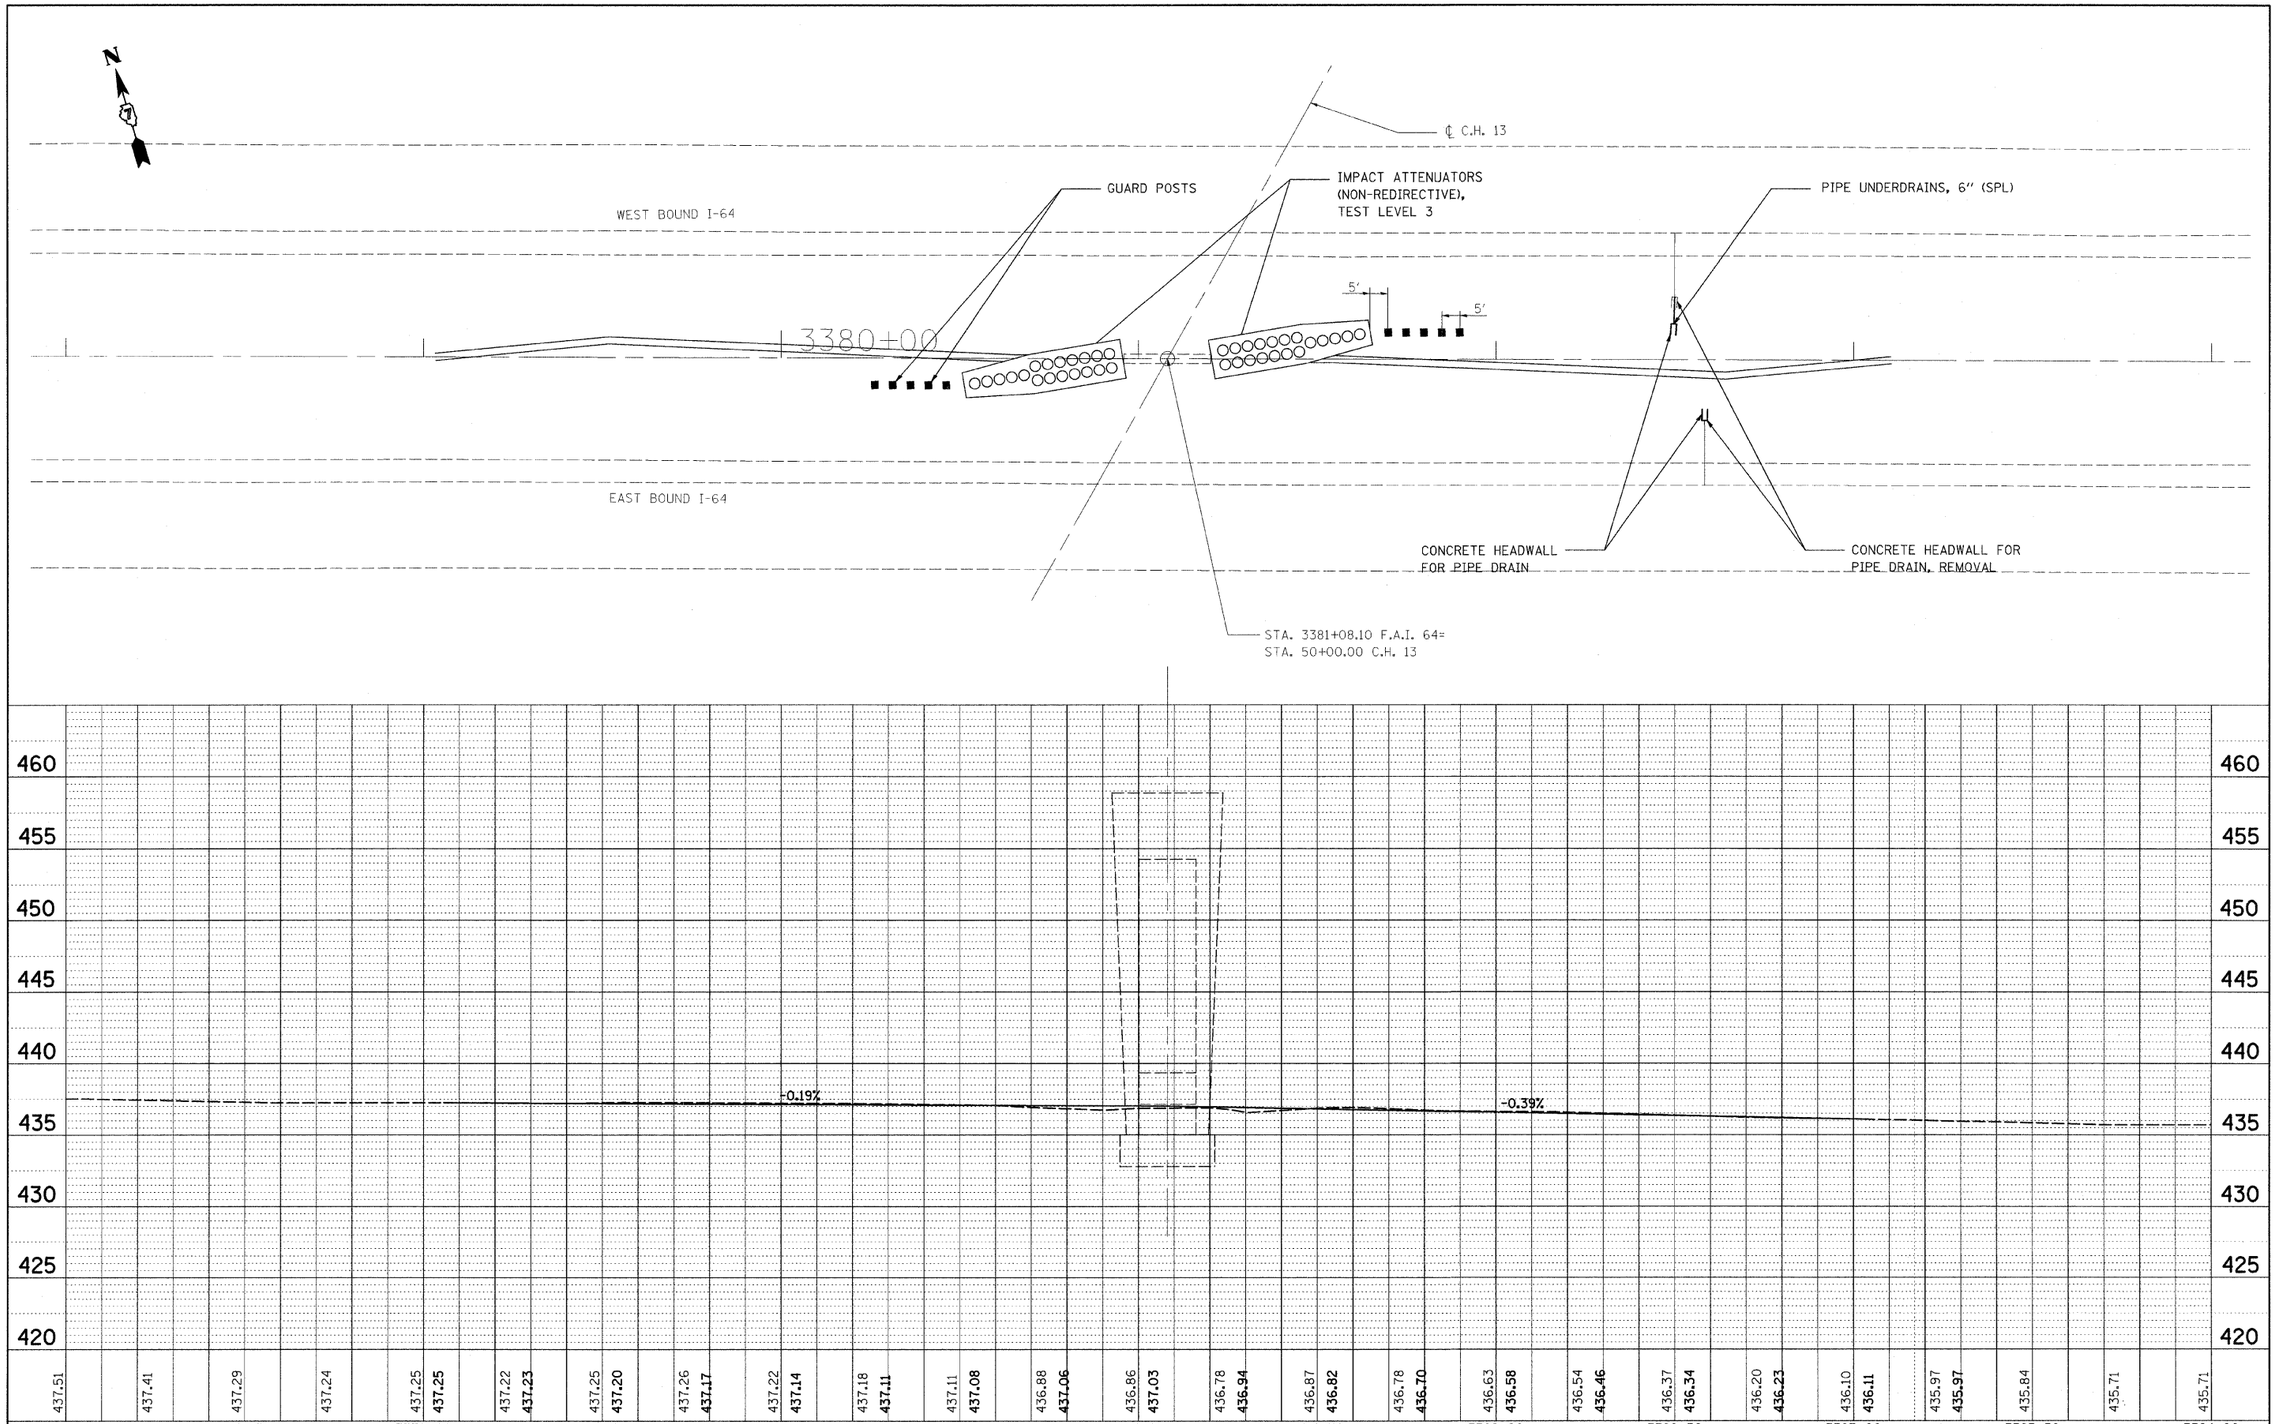

PLAN
NOTE BOOK NO.
SURVEYED
PLOTTED
ALIGNMENT CHECKED
RT. OF WAY CHECKED
CADD FILE NAME
BY
DATE

PROFILE
NOTE BOOK NO.
SURVEYED
PLOTTED
GRADES CHECKED
B.M. NOTED
STRUCTURE NOTATNS CHKD
BY
DATE

FILE NAME = c:\projects\74285d\shtp&p_74285.dgn	USER NAME = swartzrw	DESIGNED - JLD	REVISED -
		DRAWN - RWS	REVISED -
	PLOT SCALE = 20.0000 ' / IN.	CHECKED - DHR	REVISED -
	PLOT DATE = 1/30/2008	DATE - 01-08	REVISED -

STATE OF ILLINOIS
DEPARTMENT OF TRANSPORTATION

SN 096-0033

SCALE: 20 | SHEET NO. OF SHEETS | STA. TO STA.

F.A.I RTE.	SECTION	COUNTY	TOTAL SHEETS	SHEET NO.
64	D7 SAFETY 2008-4	WAYNE	51	6
		CONTRACT NO. 74285		

FED. ROAD DIST. NO. | ILLINOIS | FED. AID PROJECT