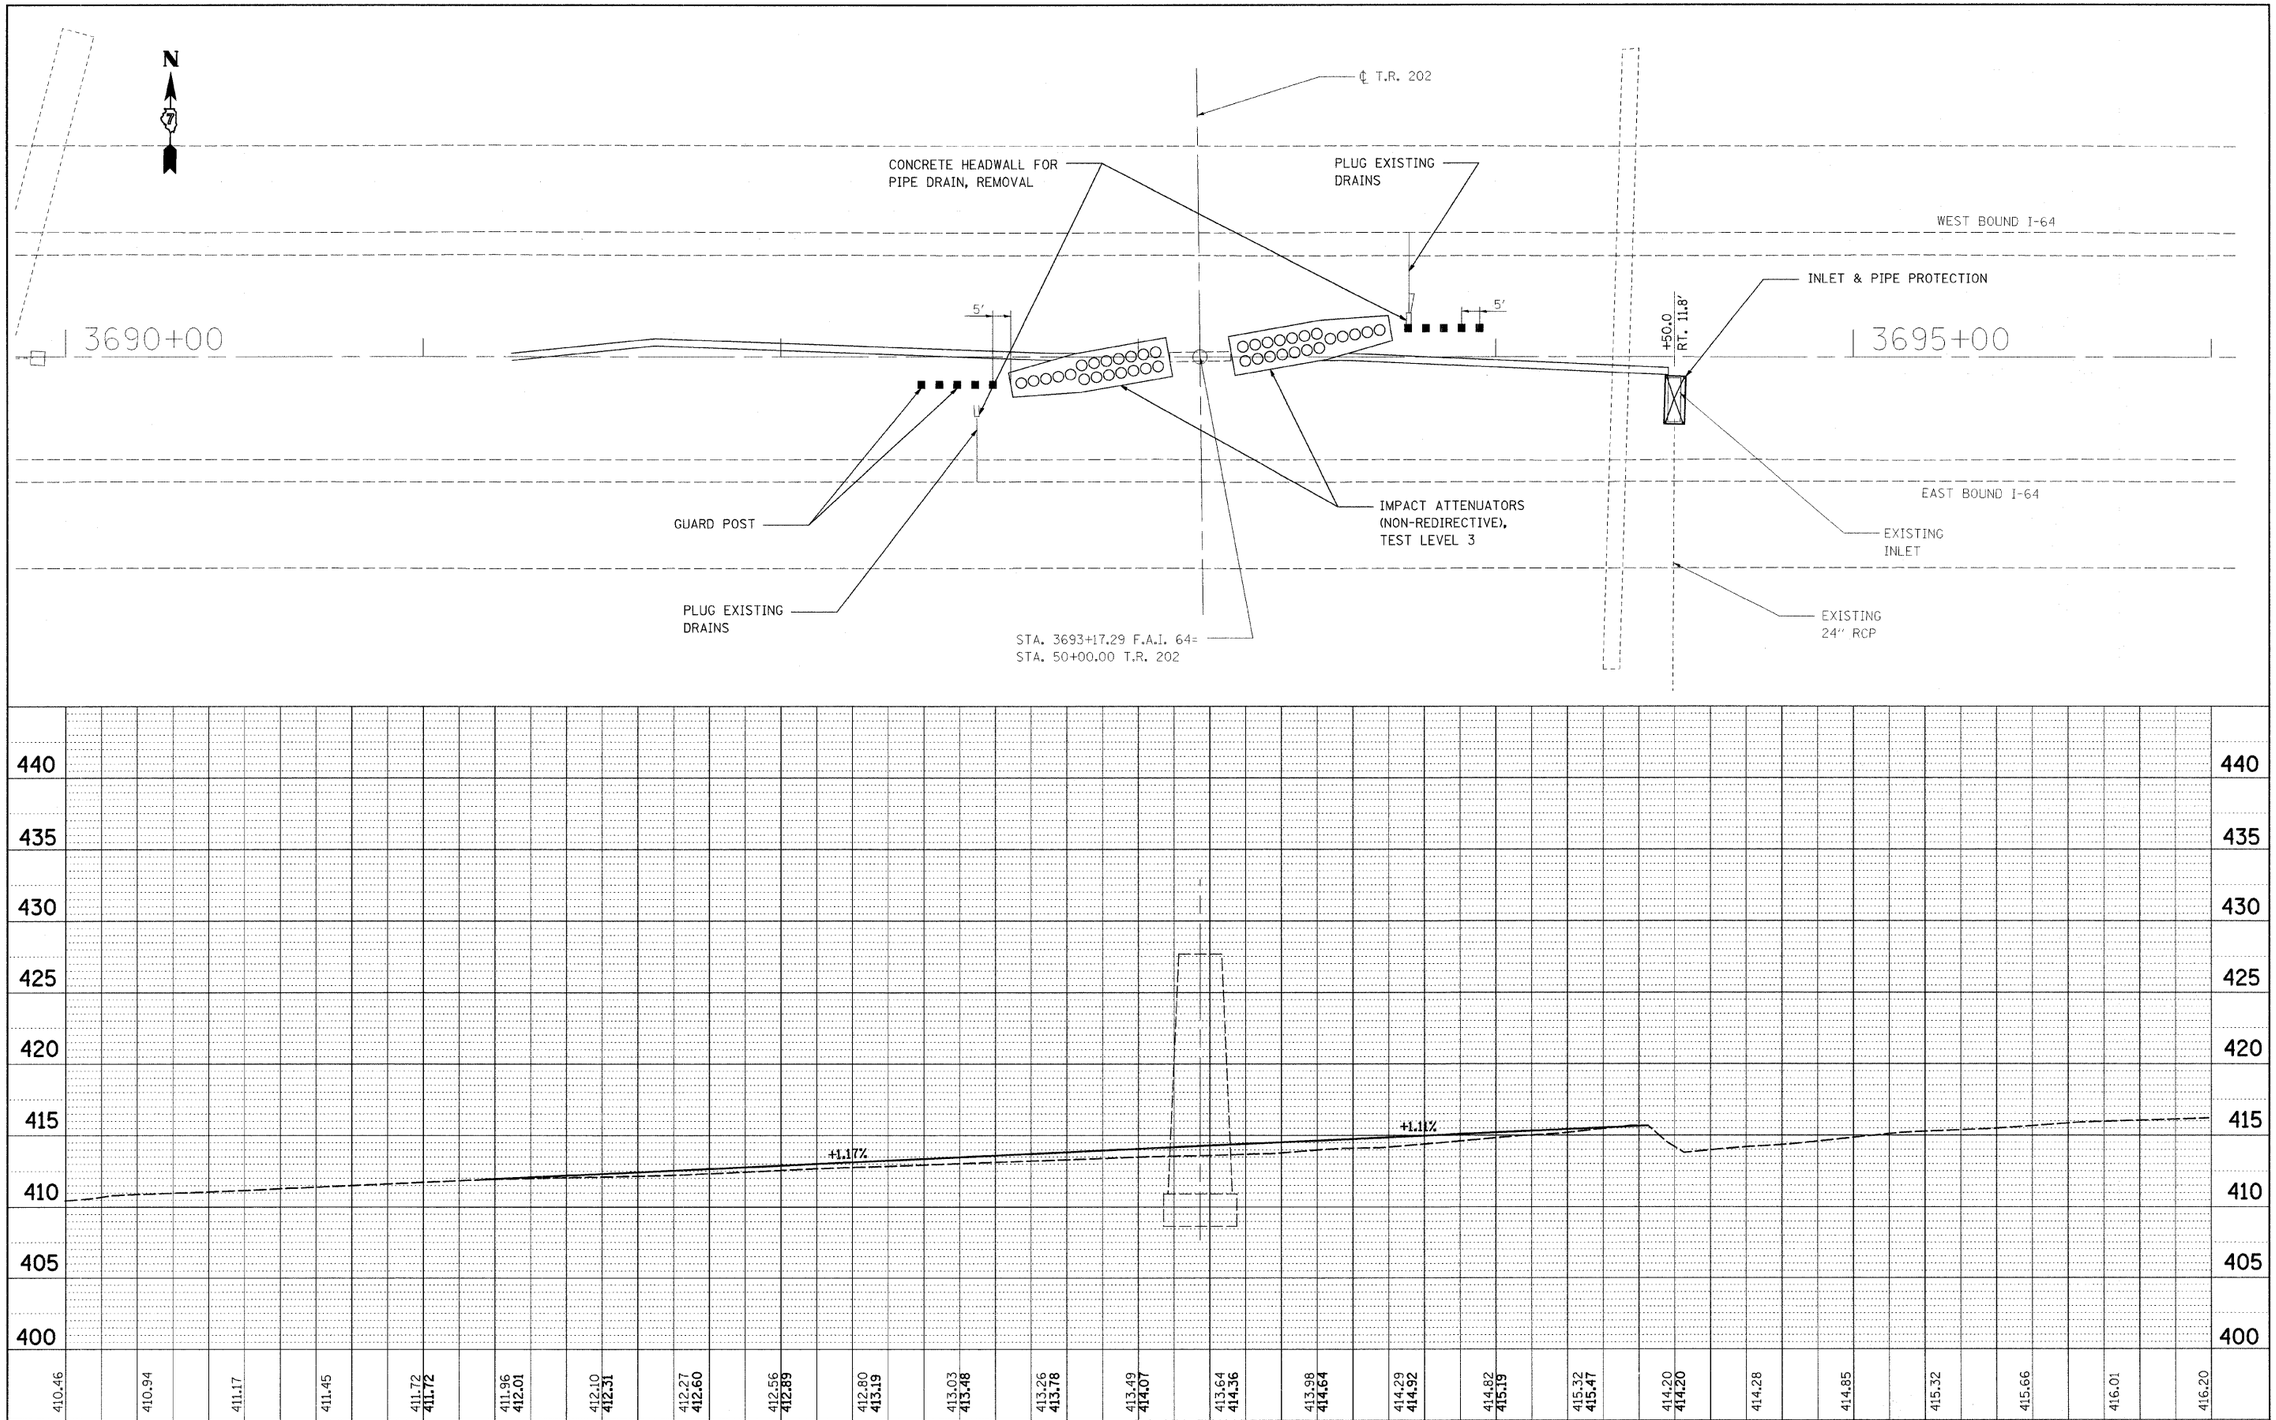

PLAN — NOTE BOOK NO. — SURVEYED — PLOTTED — ALIGNMENT CHECKED — RT. OF WAY CHECKED — CADD FILE NAME — BY — DATE

PROFILE — NOTE BOOK NO. — SURVEYED — PLOTTED — GRADES CHECKED — B.M. NOTED — STRUCTURE NOTATNS CHKD — BY — DATE

FILE NAME = c:\projects\74285d\shtp&p_74285.dgn	USER NAME = swartzrw	DESIGNED - JLD	REVISED -
		DRAWN - RWS	REVISED -
	PLOT SCALE = 20.0000 ' / IN.	CHECKED - DHR	REVISED -
	PLOT DATE = 1/30/2008	DATE - 01-08	REVISED -

STATE OF ILLINOIS
DEPARTMENT OF TRANSPORTATION

SN 096-0035

SCALE: 20 | SHEET NO. OF SHEETS | STA. TO STA.

F.A.I RTE.	SECTION	COUNTY	TOTAL SHEETS	SHEET NO.
64	D7 SAFETY 2008-4	WAYNE	51	8

CONTRACT NO. 74285

FED. ROAD DIST. NO. | ILLINOIS | FED. AID PROJECT