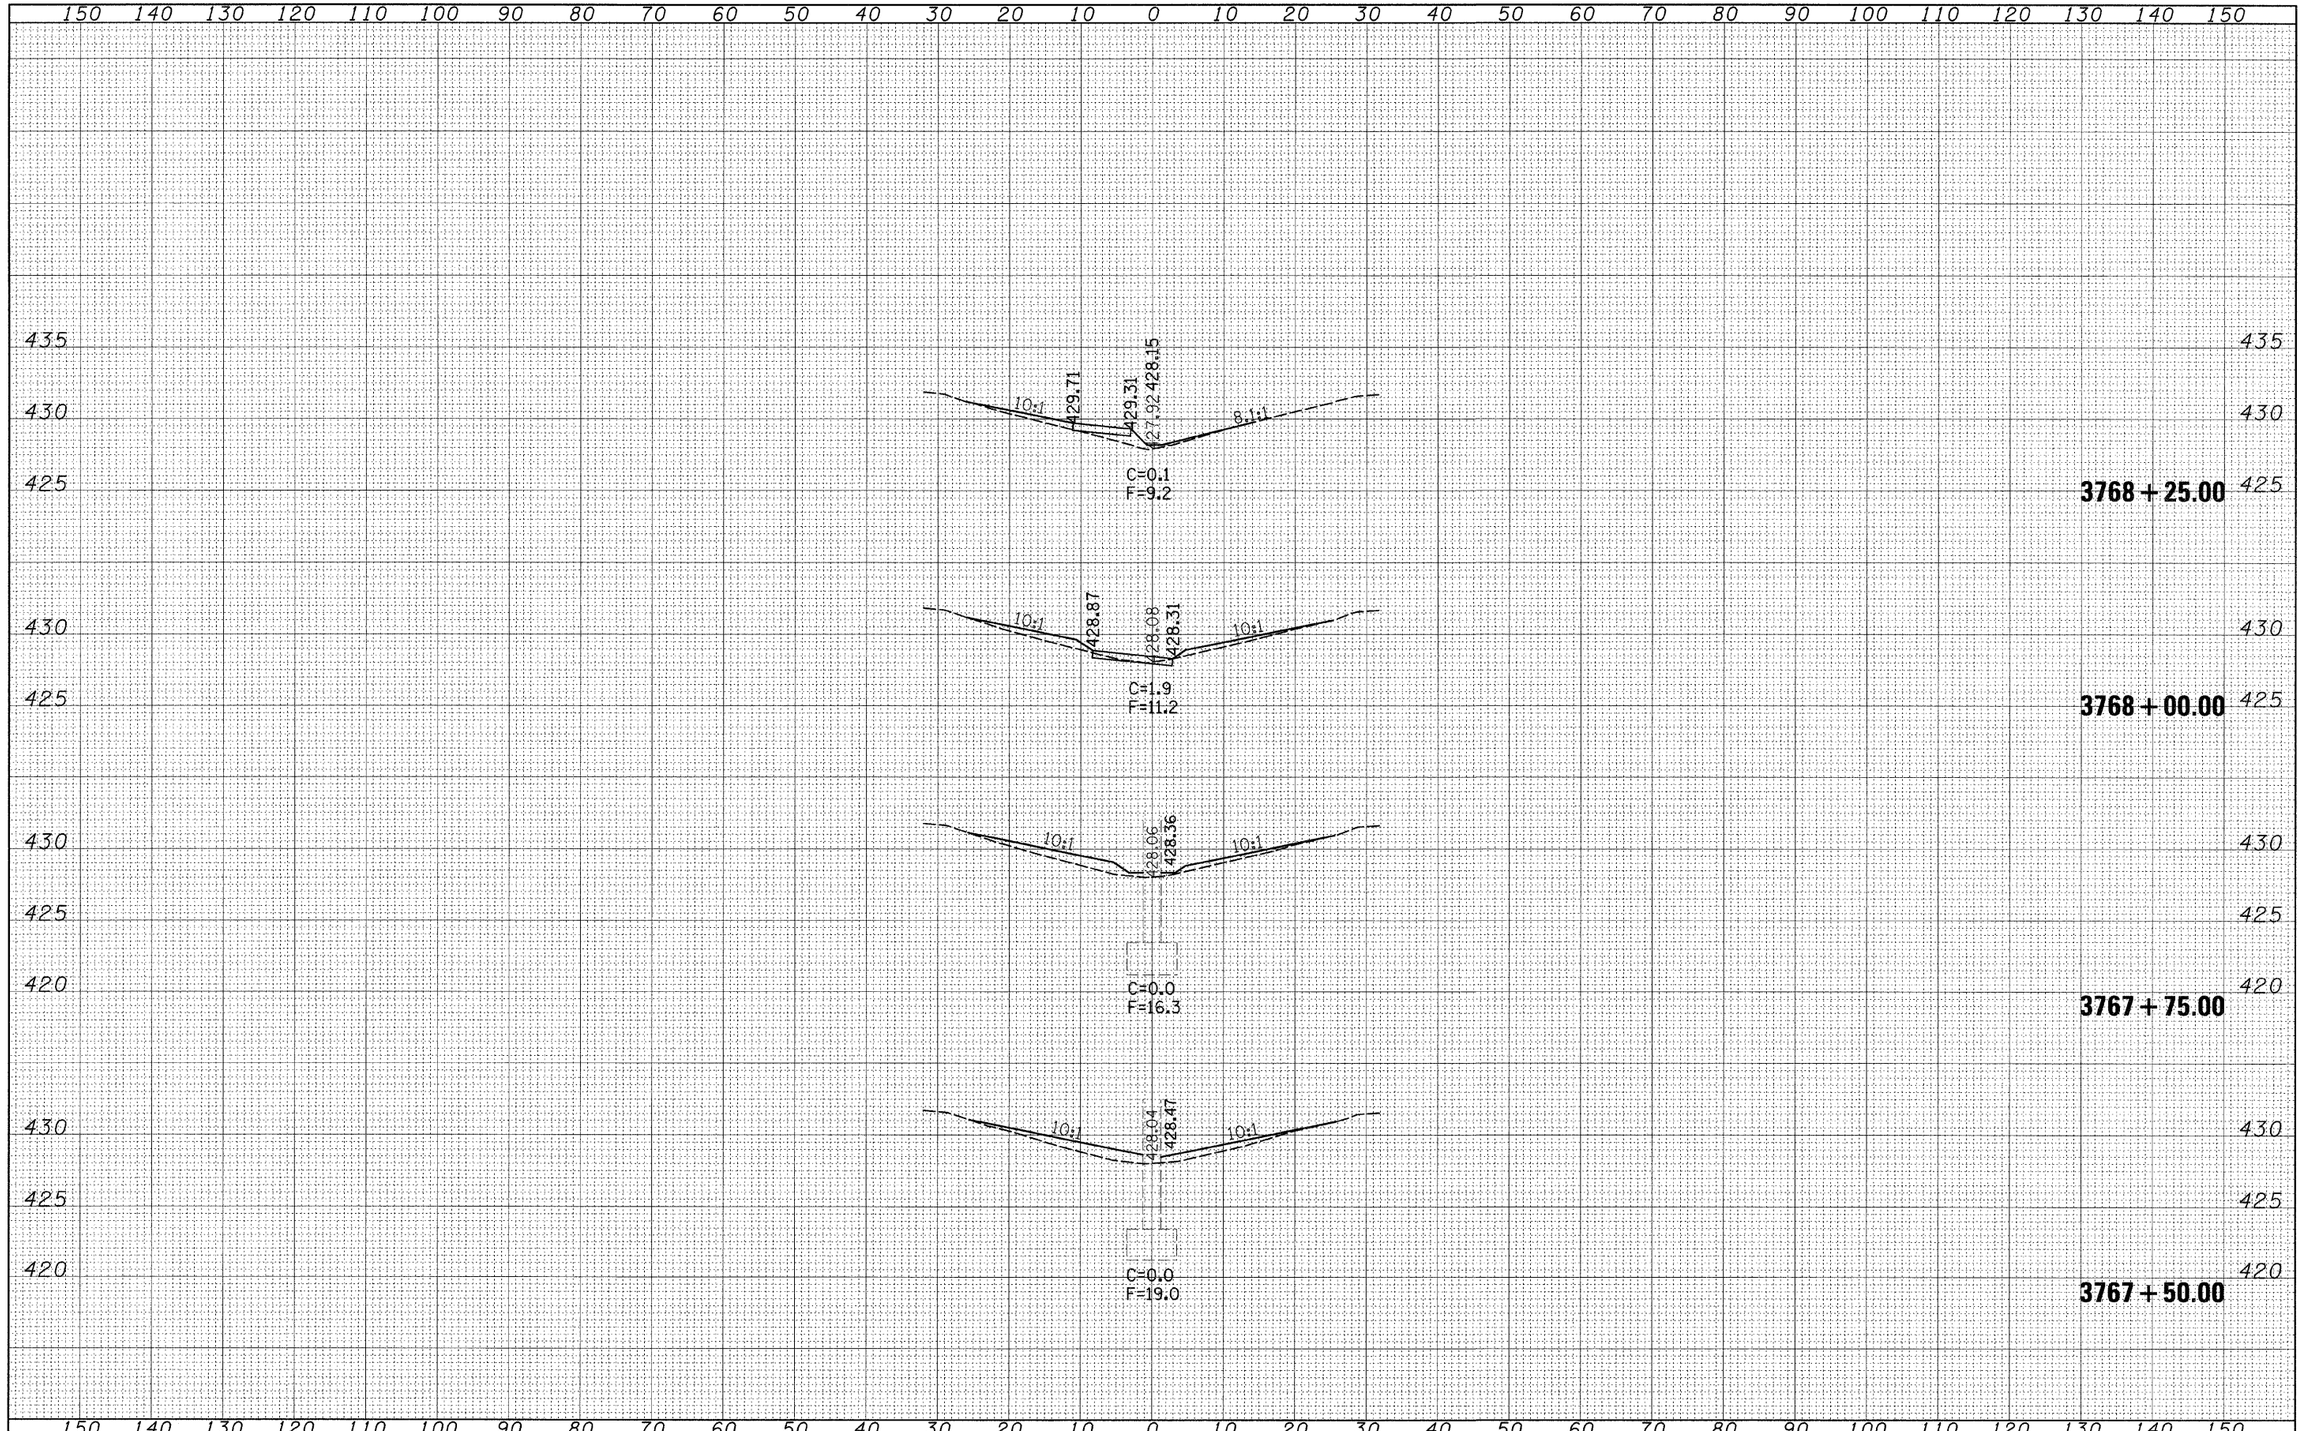

FINAL SURVEY	SURVEYED	BY:	DATE:
	PLOTTED		
NOTE BOOK	TEMPLATE		
NO.	AREAS		
	AREAS CHECKED		

ORIGINAL SURVEY	SURVEYED	BY:	DATE:
	PLOTTED		
NOTE BOOK	TEMPLATE		
NO.	AREAS		
	AREAS CHECKED		

FILE NAME = c:\projects\74285d\xs032sheet_74285.dgn	USER NAME = davison.jl	DESIGNED - JLD	REVISED -
		DRAWN - JLD	REVISED -
	PLOT SCALE = 10.0000 ' / IN.	CHECKED -	REVISED -
	PLOT DATE = 1/30/2008	DATE -	REVISED -

STATE OF ILLINOIS
DEPARTMENT OF TRANSPORTATION

S.N. 096-0032

SCALE: H:10 V:5 | SHEET NO. 3 OF 5 SHEETS | STA. 3767+50.00 TO STA. 3768+25.00

F.A.I. RTE.	SECTION	COUNTY	TOTAL SHEETS	SHEET NO.
64	D7 SAFETY 2008-4	WAYNE	51	33
		CONTRACT NO. 74285		
FED. ROAD DIST. NO.	ILLINOIS	FED. AID PROJECT		