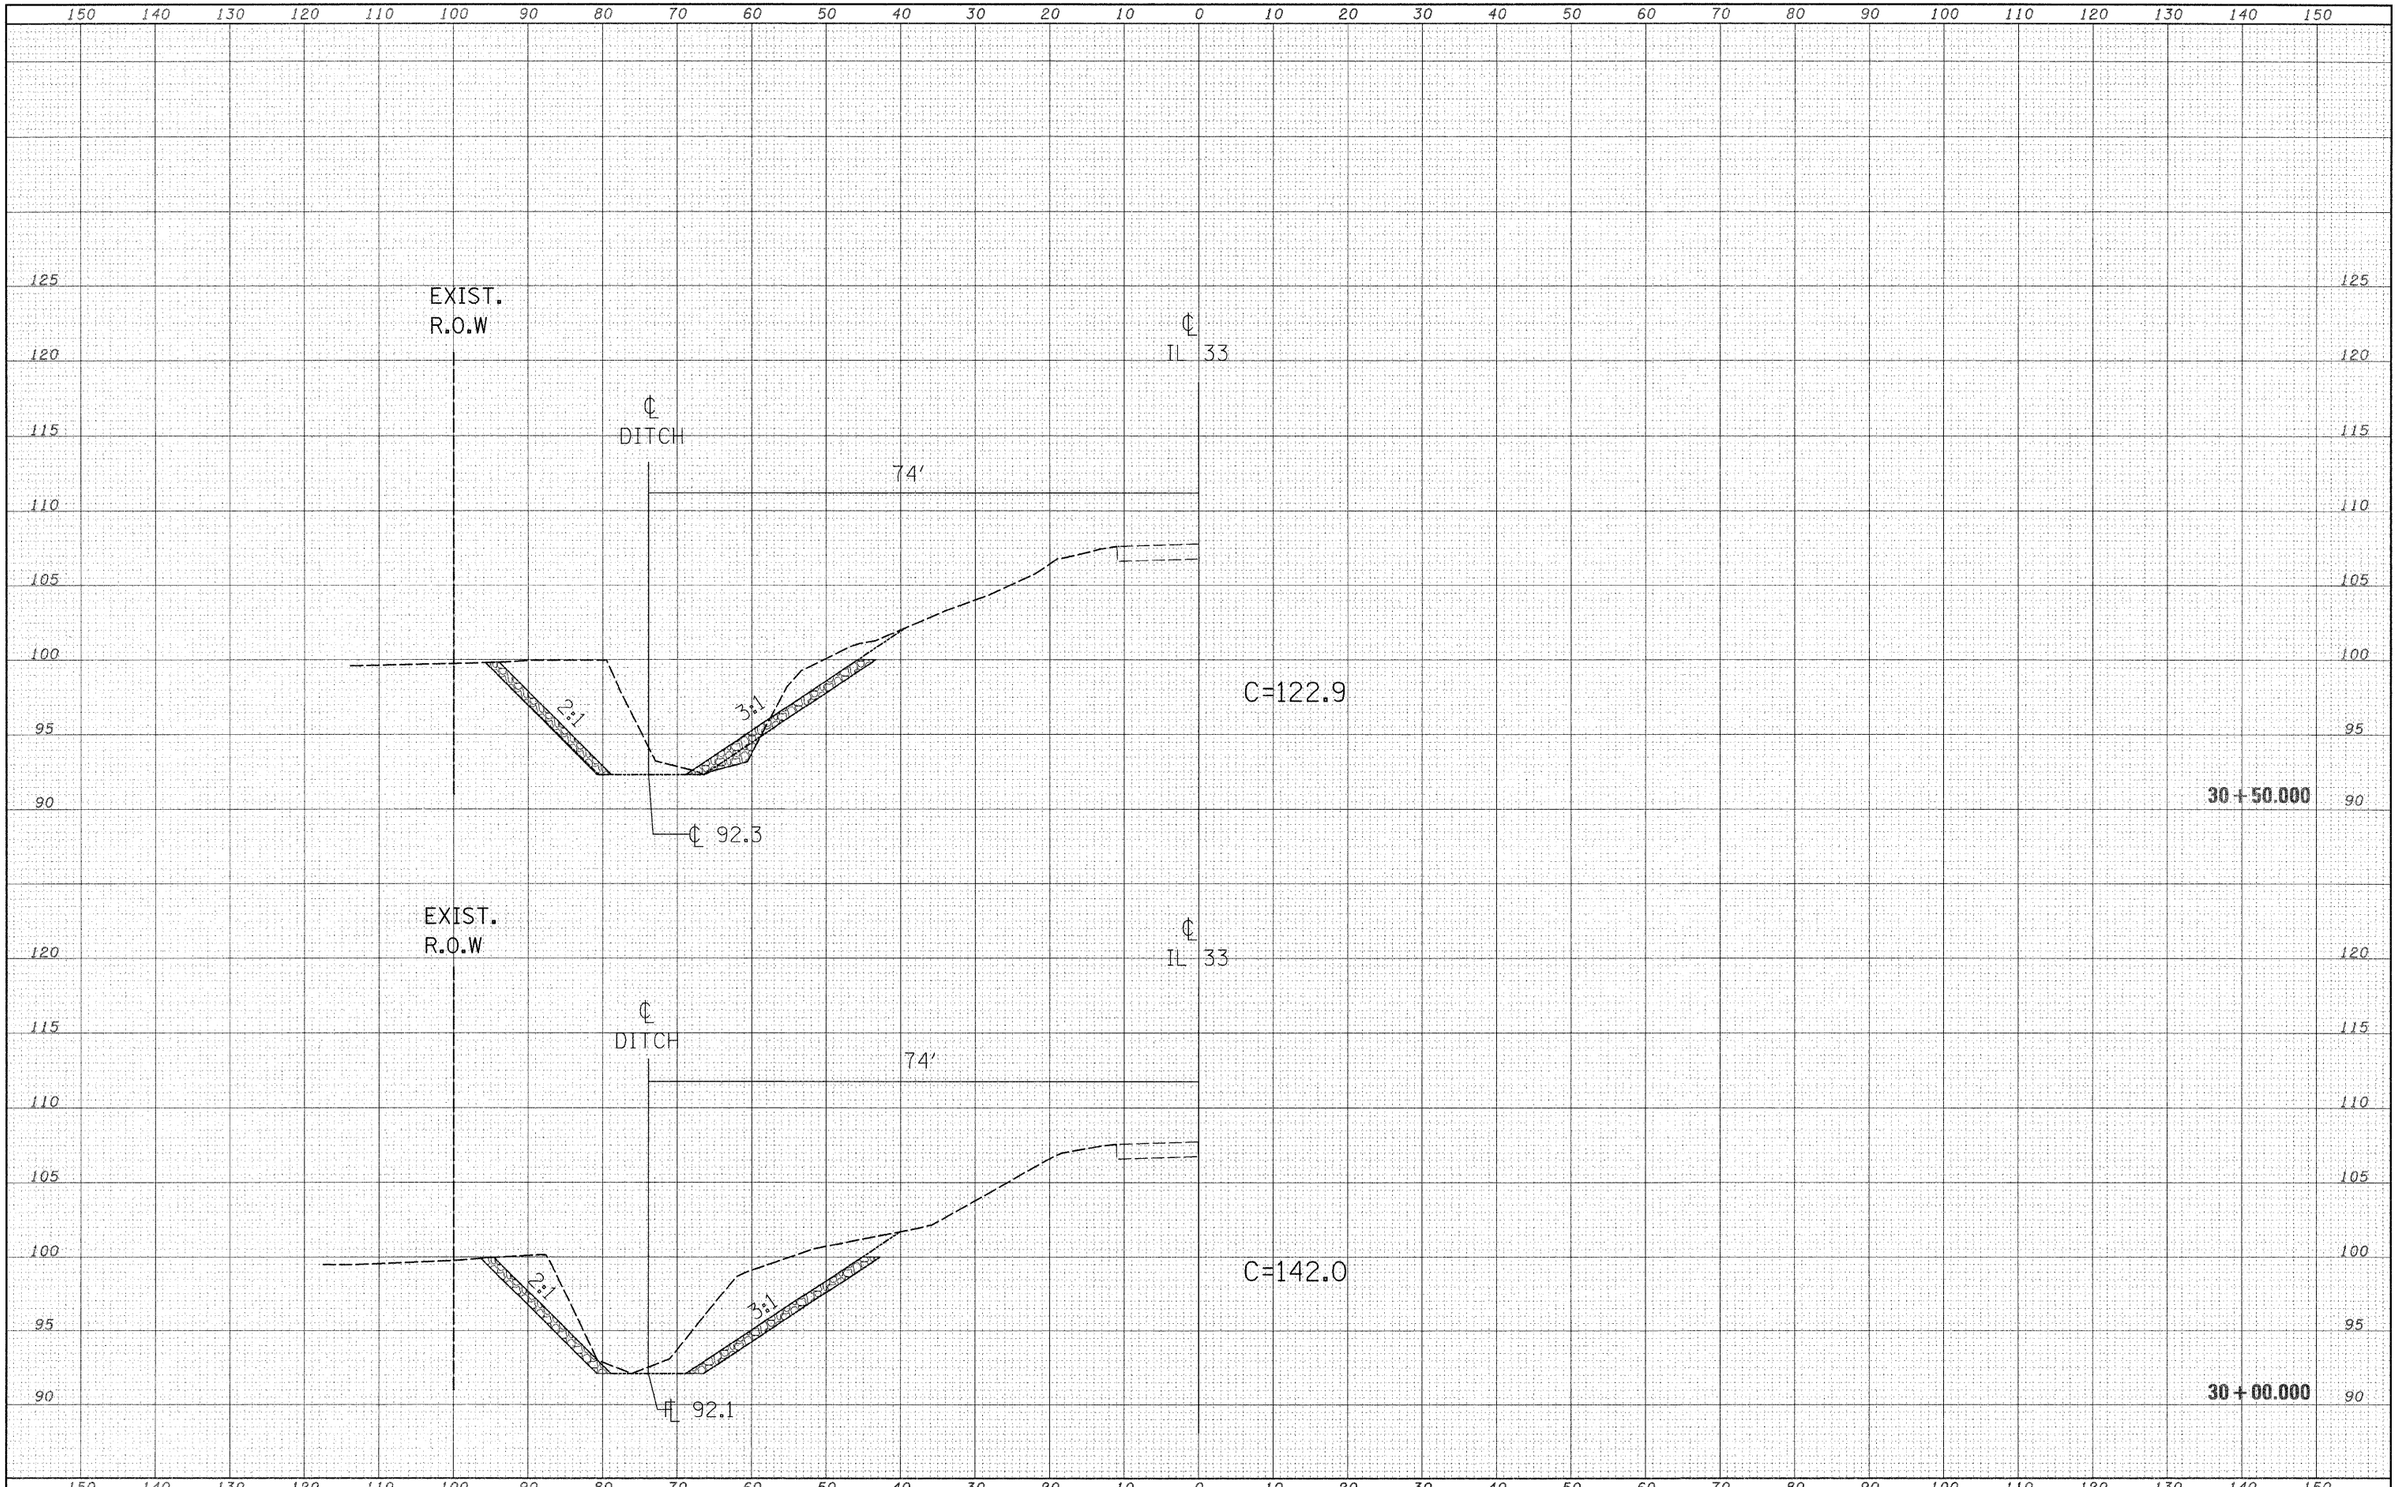

FINAL SURVEY		BY	DATE
NOTE BOOK	SURVEYED		
	PLOTTED		
	TEMPLATE		
	AREAS		
NO.	AREAS CHECKED		

ORIGINAL SURVEY		BY	DATE
NOTE BOOK	SURVEYED		
	PLOTTED		
	TEMPLATE		
	AREAS		
NO.	AREAS CHECKED		

FILE NAME = c:\projects\74292d\xs001sheet_74292.dgn	USER NAME = oltmanmm	DESIGNED - MMO	REVISED -
		DRAWN - MMO	REVISED -
	PLOT SCALE = 10.0000 ' / IN.	CHECKED -	REVISED -
	PLOT DATE = 2/7/2008	DATE -	REVISED -

STATE OF ILLINOIS
DEPARTMENT OF TRANSPORTATION

SCALE: | SHEET NO. OF SHEETS | STA. 30+00.000 TO STA. 30+50.000

F.A.P RTE.	SECTION	COUNTY	TOTAL SHEETS	SHEET NO.
781	108I	CRAWFORD	15	10
		CONTRACT NO. 74292		

FED. ROAD DIST. NO. | ILLINOIS | FED. AID PROJECT