CONTRACT NO. 76267

F.A.P. RTE.	SECTION	COUNTY	TOTAL SHEETS	SHEET NO.
592	121-1R, 121HVB	ST. CLAIR	239	60
STA. 5024+00 TO STA. 5039+00				
FED. ROAD DIST. NO.	ILLINOIS	FED. AID PROJECT		

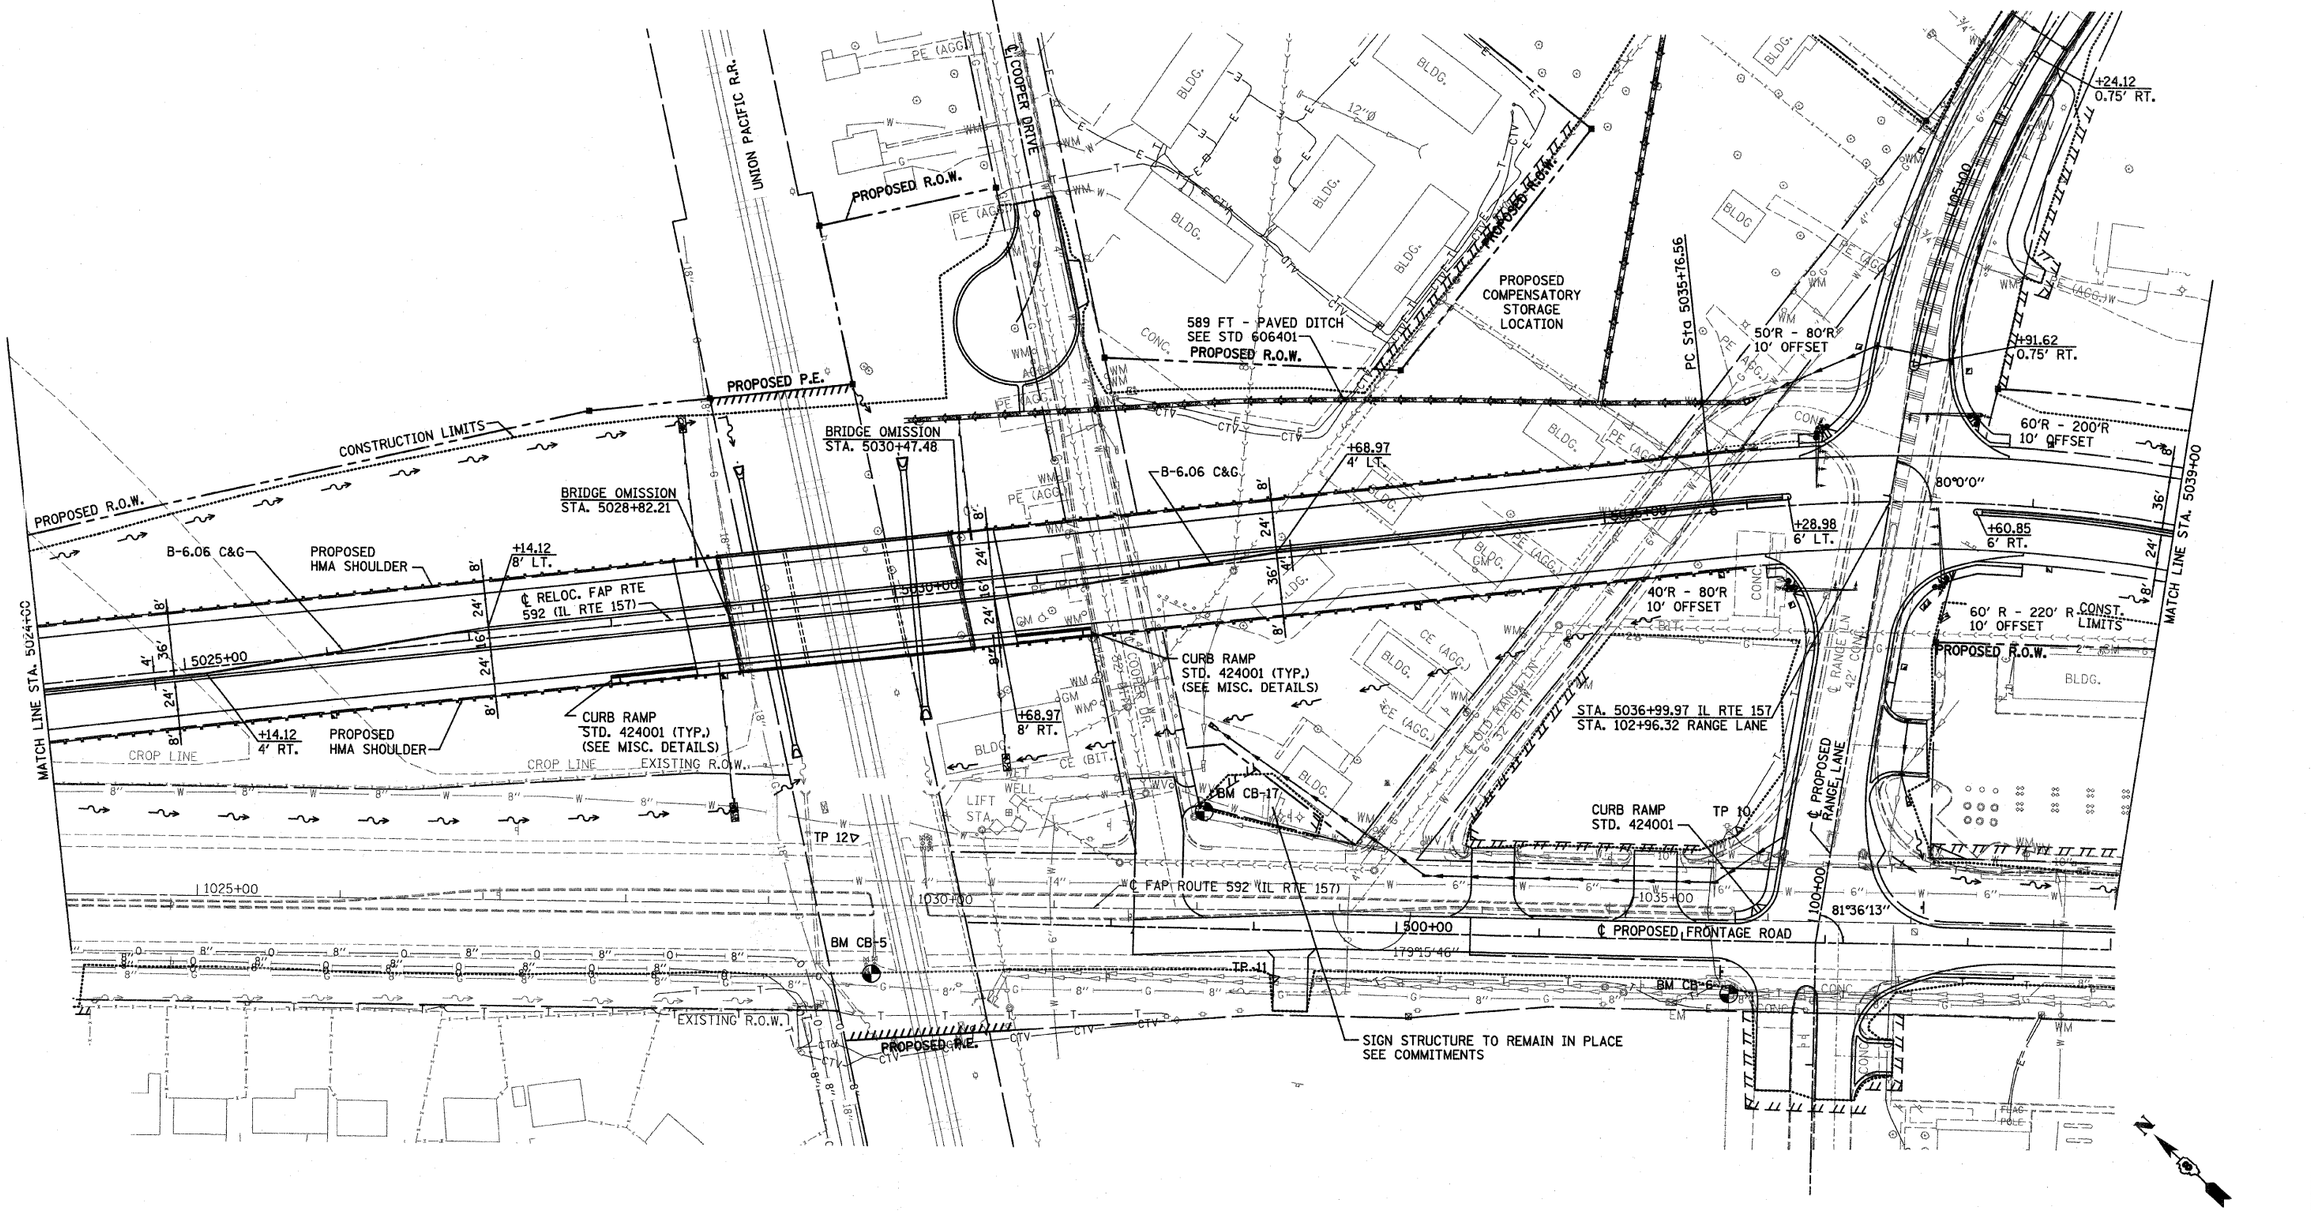

BM CB-5 - CHISLED 'X' TOP OF SOUTH BOLT, SOUTH MOST FOUNDATION OF RR SIGNAL, SW QUAD OF EX. IL RTE 157 AND RR TRACKS.
STA. 5029+56 OFFSET 258' RT.
ELEVATION = 415.67

BM CB-17 - CHISLED 'X' WEST CAP BOLT ON FIRE HYDRANT, NE QUAD EX. IL RTE 157 AND COOPER DR.
STA. 5032+00 OFFSET 170' RT.
ELEVATION = 410.70

BM CB-6 - CHISLED SQ. NORTH SIDE CONC. FOUNDATION OF TRAFFIC SIGNAL, SW QUAD EX. IL RTE 157 AND RANGE LANE.
STA. 502+33 OFFSET 38' RT.
ELEVATION = 410.96

PLAN
NOTE BOOK NO.
SURVEYED
PLOTTED
ALIGNMENT CHECKED
RT. OF WAY CHECKED
CADD FILE NAME
BY
DATE

PROFILE
NOTE BOOK NO.
SURVEYED
PLOTTED
GRADES CHECKED
B.M. NOTED
STRUCTURE NOTAT'NS CHK'D
BY
DATE

PLOT DATE = 1/2/2008
FILE NAME = H:\P\21015\Microstat\Design\pln001a.dgn
PLOT SCALE = 50.0000 ' / IN.
USER NAME = $USER$

IL ROUTE 157

STA. 5024+00.00 TO STA. 5039+00.00