CONTRACT NO. 76267

FAP ROUTE	SECTION	COUNTY	TOTAL SHEETS	SHEET NO
592	121-1R, 121HVB	ST. CLAIR	239	117
STA. 5025+00		TO STA. 5053+00		
PAVEMENT MARKING SHEETS				

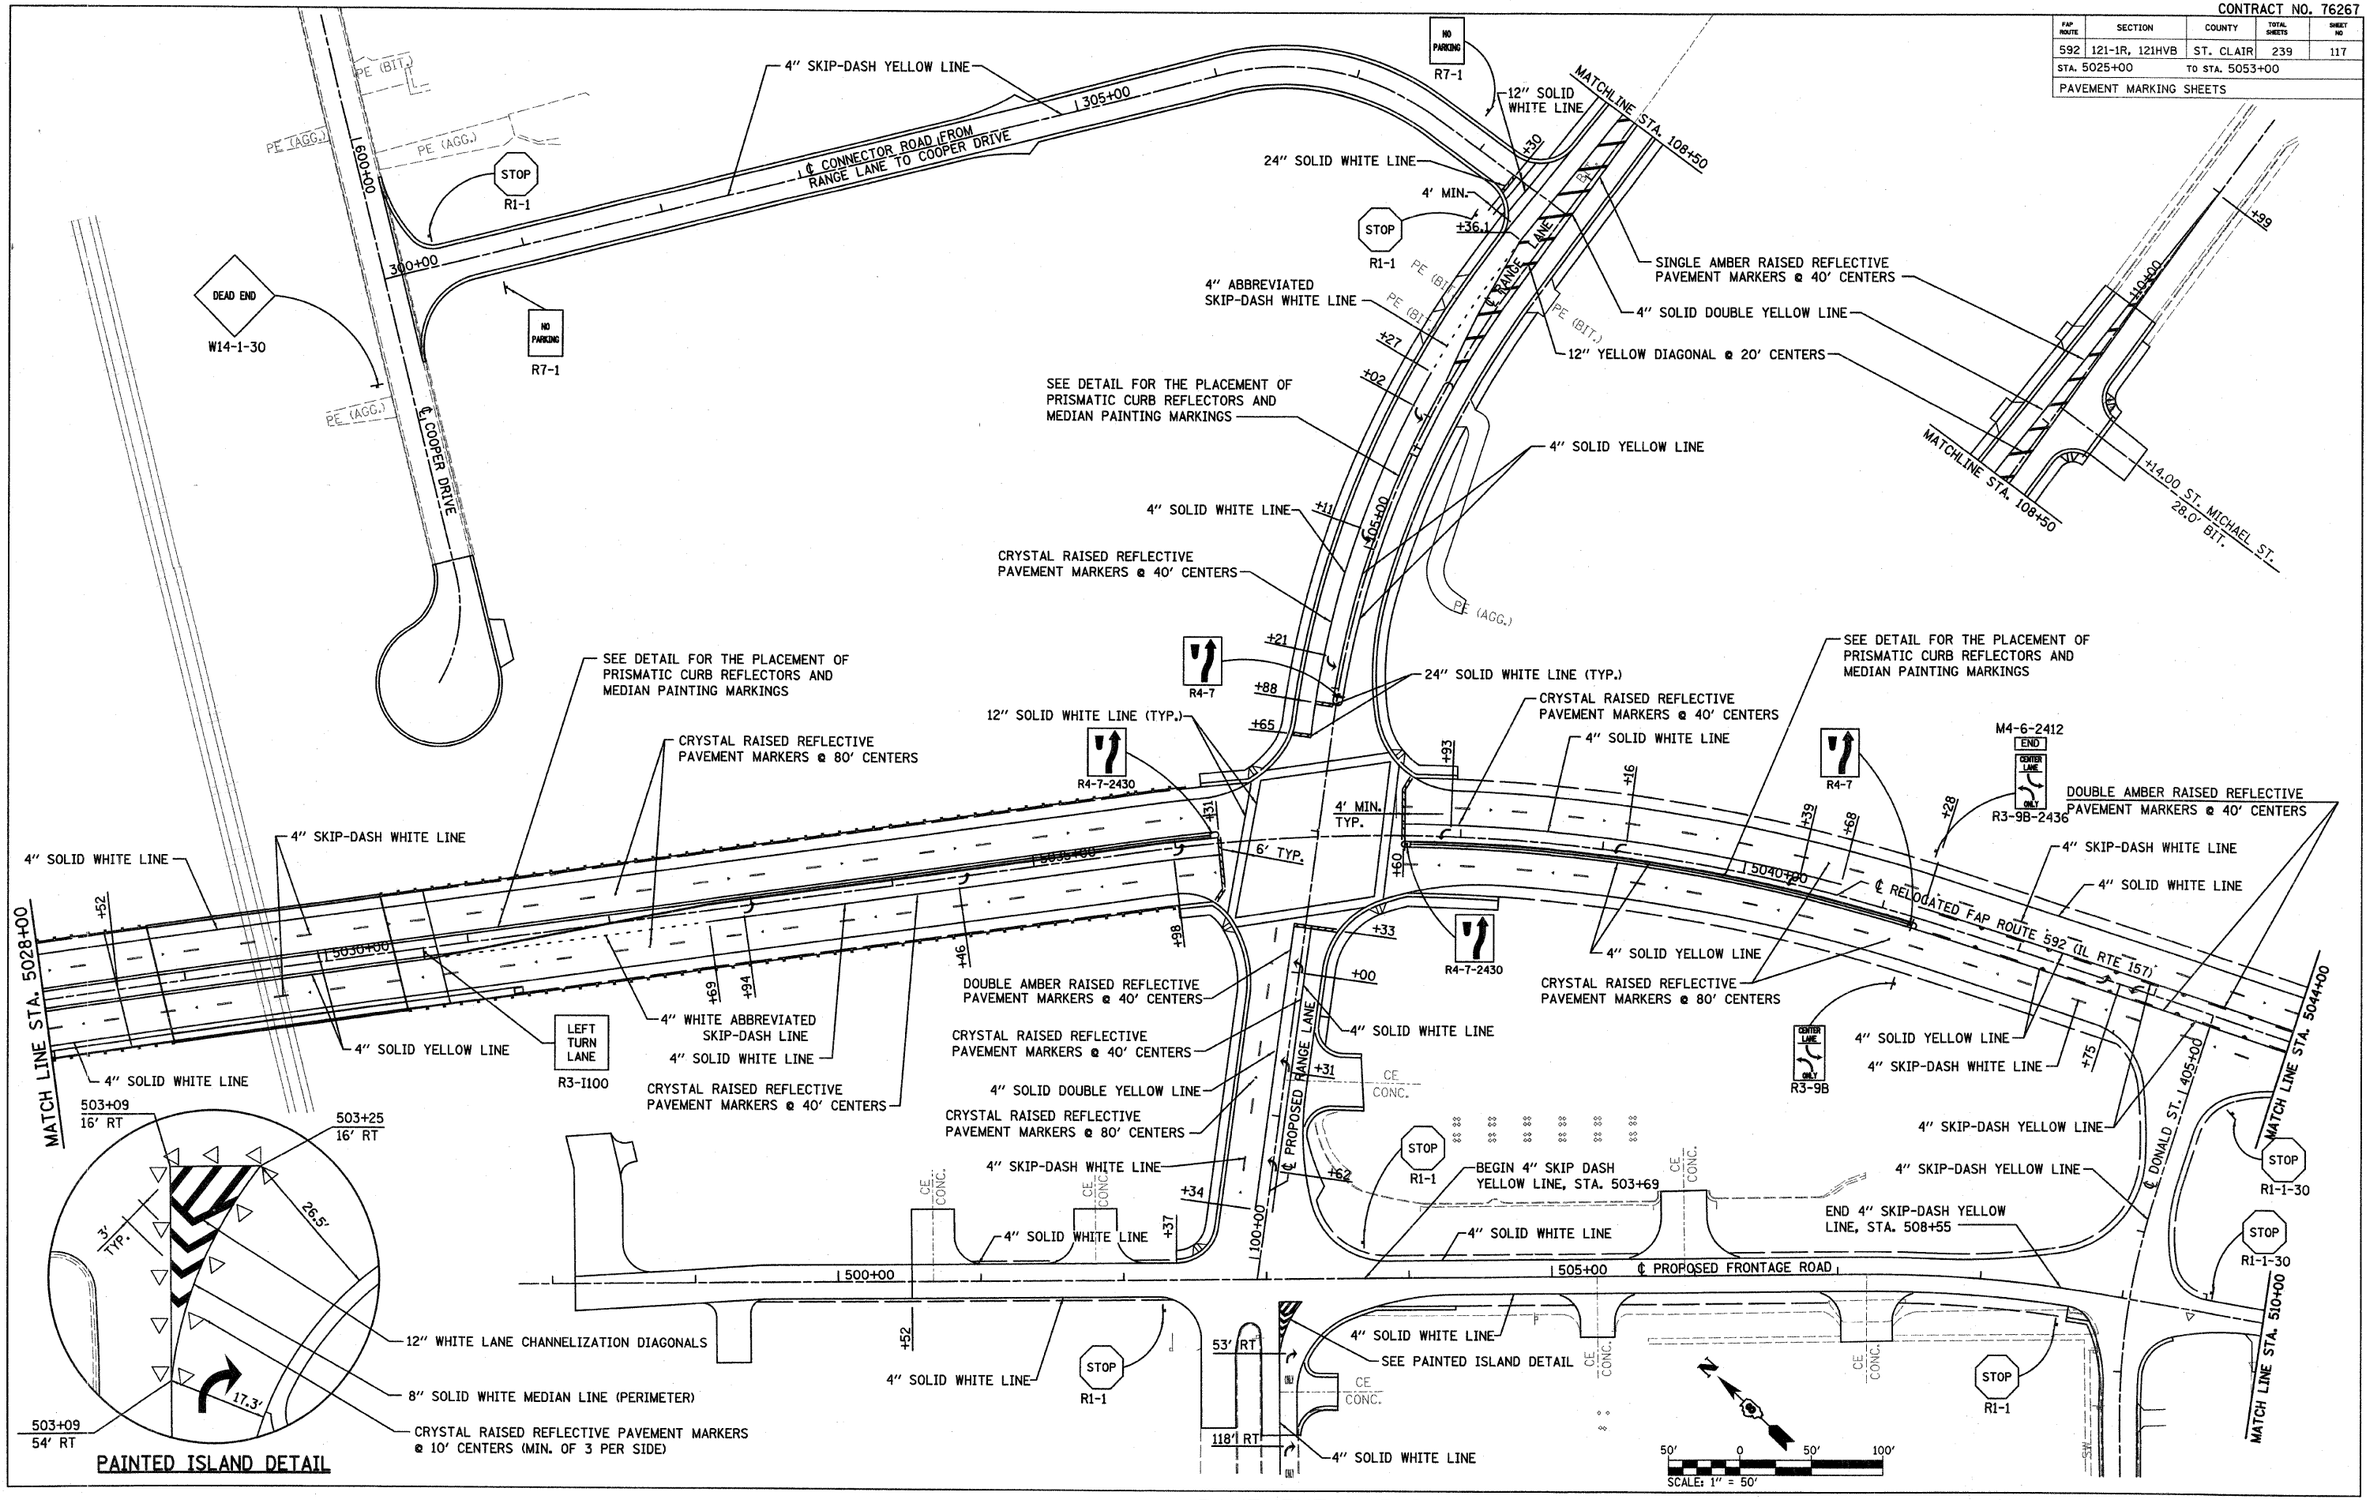

PAVEMENT MARKING-IL ROUTE 157, RANGE LANE, FRONTAGE ROAD AND DONALD STREET

PLAN | NOTE BOOK NO. | SURVEYED | PLOTTED | ALIGNMENT CHECKED | RT. OF WAY CHECKED | CADD FILE NAME | BY | DATE

PLOT DATE = 1/2/2008
FILE NAME = H:\P\21015\Microstat\Design\pmk001a.dgn
PLOT SCALE = 50.0000 ' / IN.
USER NAME = $USER$