CONTRACT NO. 76267

F.A.P RTE.	SECTION	COUNTY	TOTAL SHEETS	SHEET NO.
592	121-1R, 121HVB	ST. CLAIR	239	179
STA. 5020+00.00	TO STA.5021+50.00			
FED. ROAD DIST. NO.	ILLINOIS	FED. AID PROJECT		

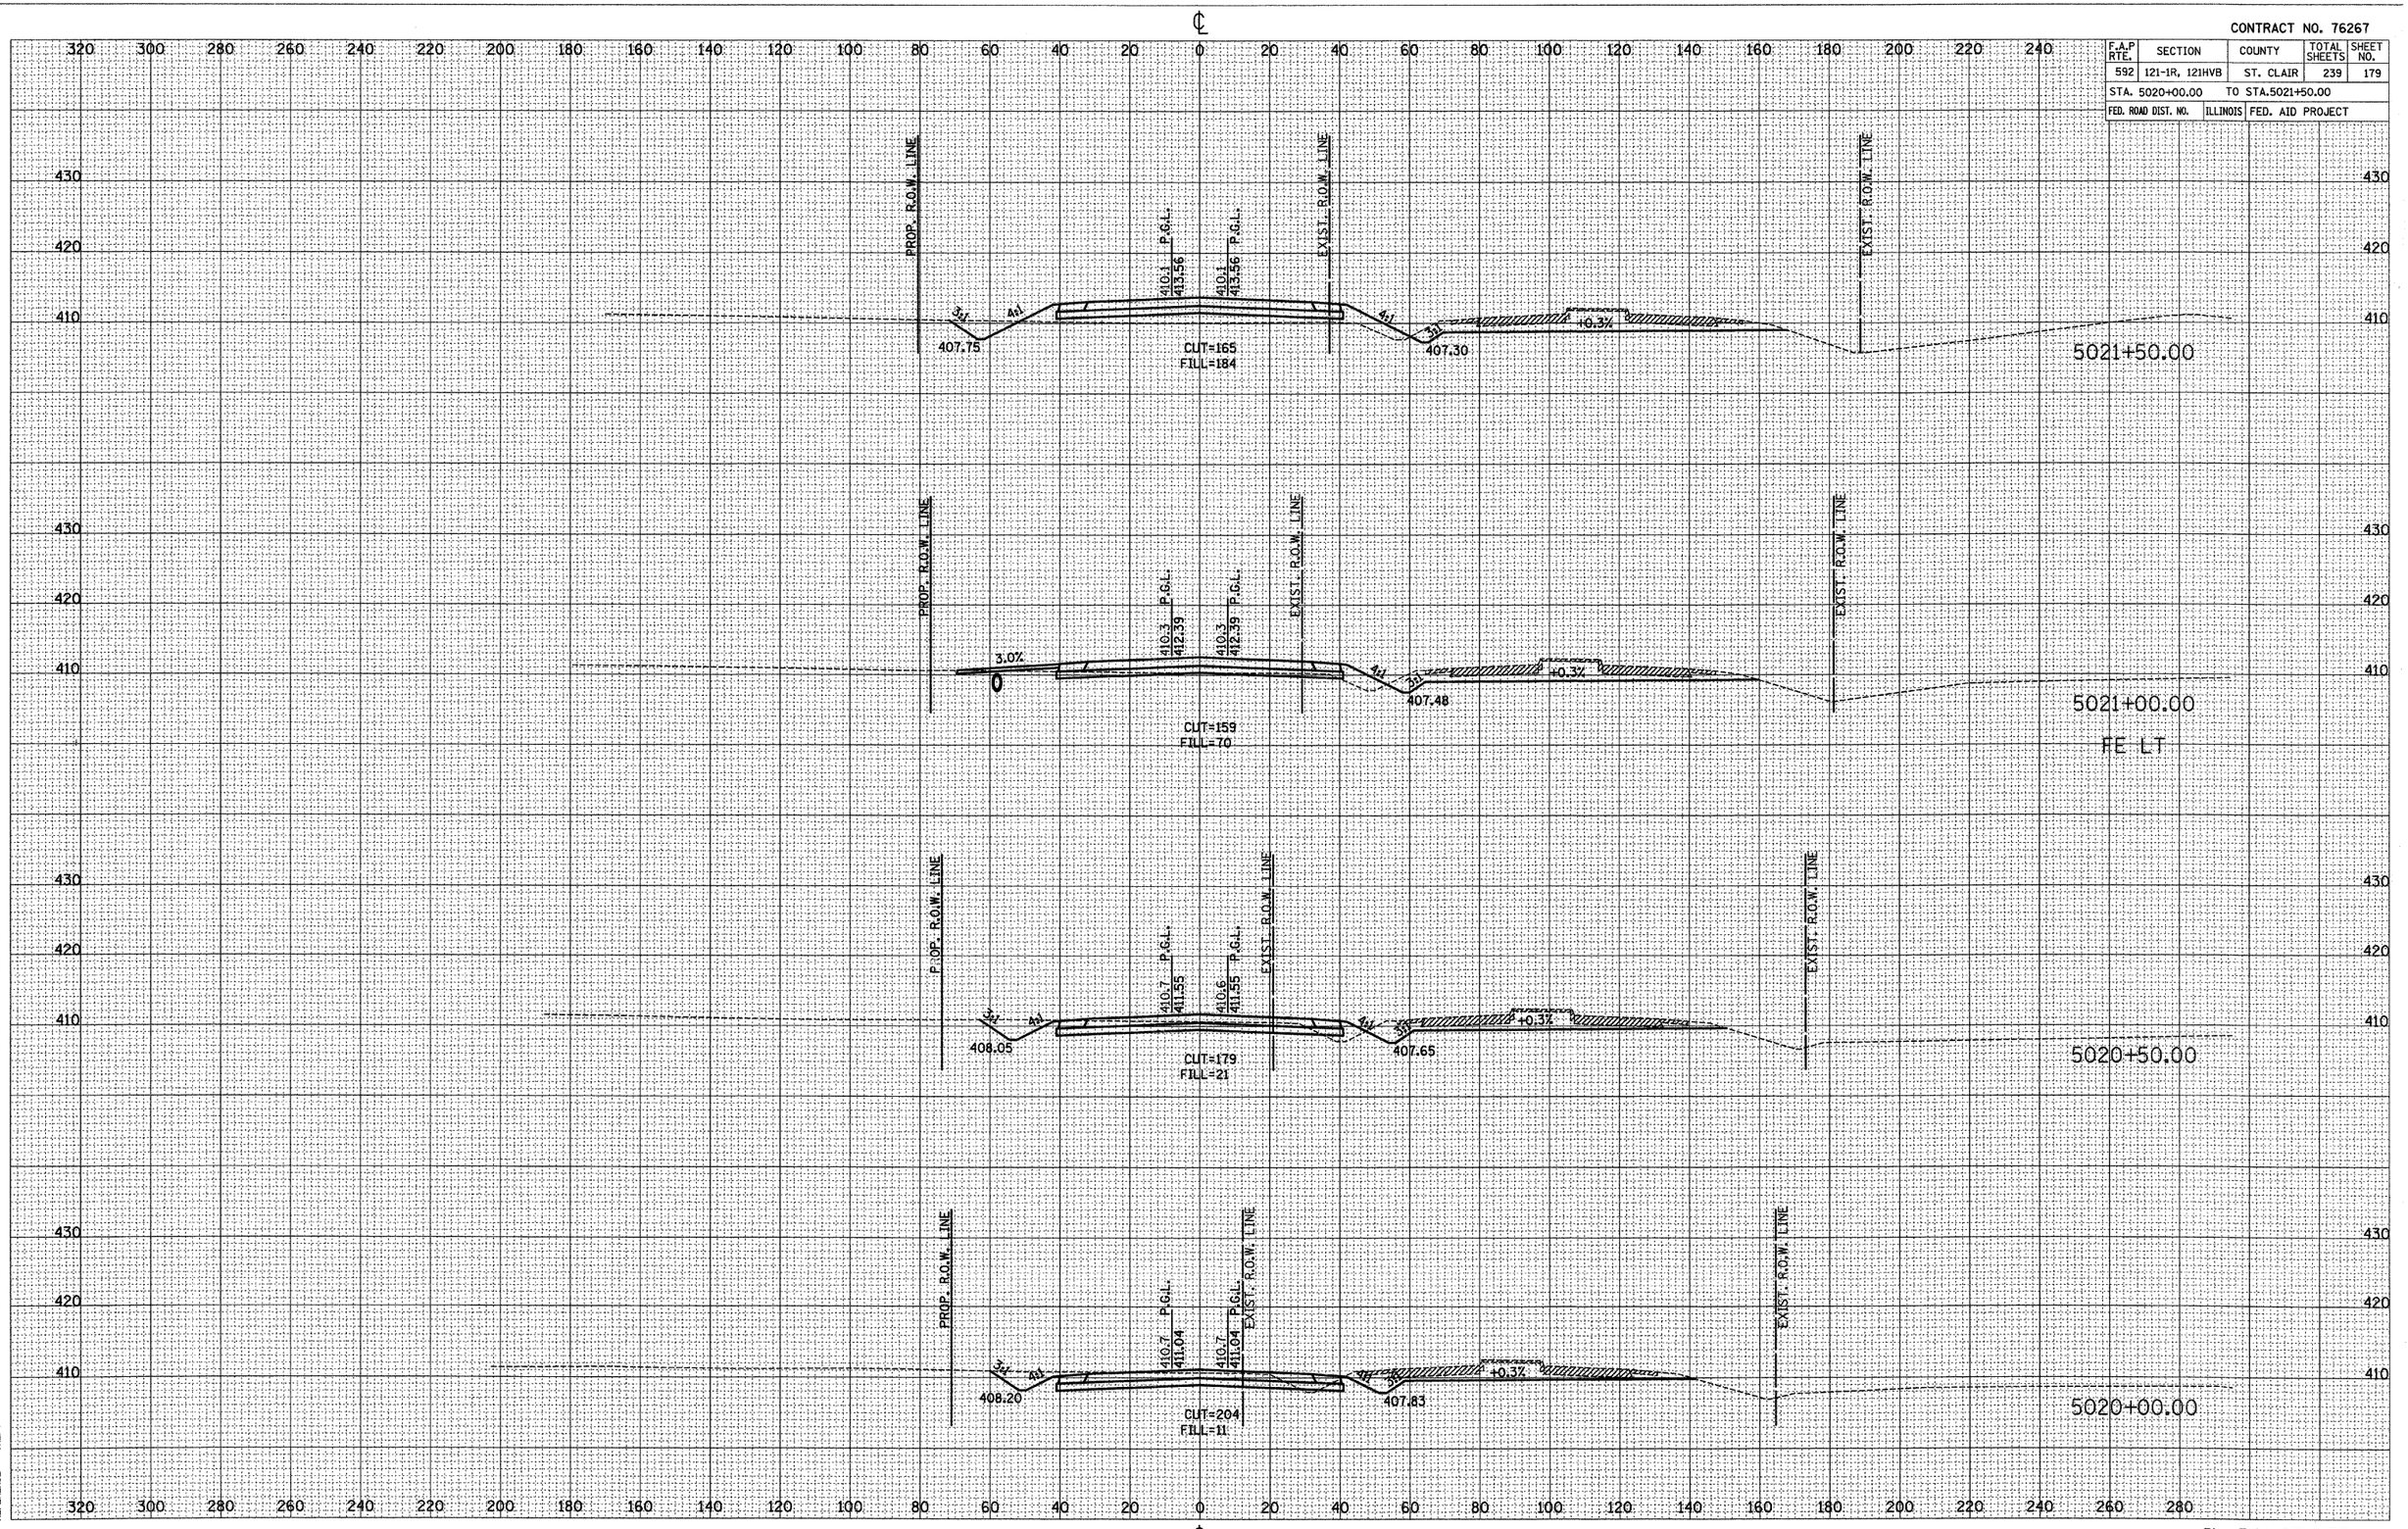

IL ROUTE 157