CONTRACT NO. 76267

F.A.P RTE.	SECTION	COUNTY	TOTAL SHEETS	SHEET NO.
592	121-1R, 121HVB	ST. CLAIR	239	202
STA. 200+25.00		TO STA. 200+75.00		
FED. ROAD DIST. NO.	ILLINOIS	FED. AID PROJECT		

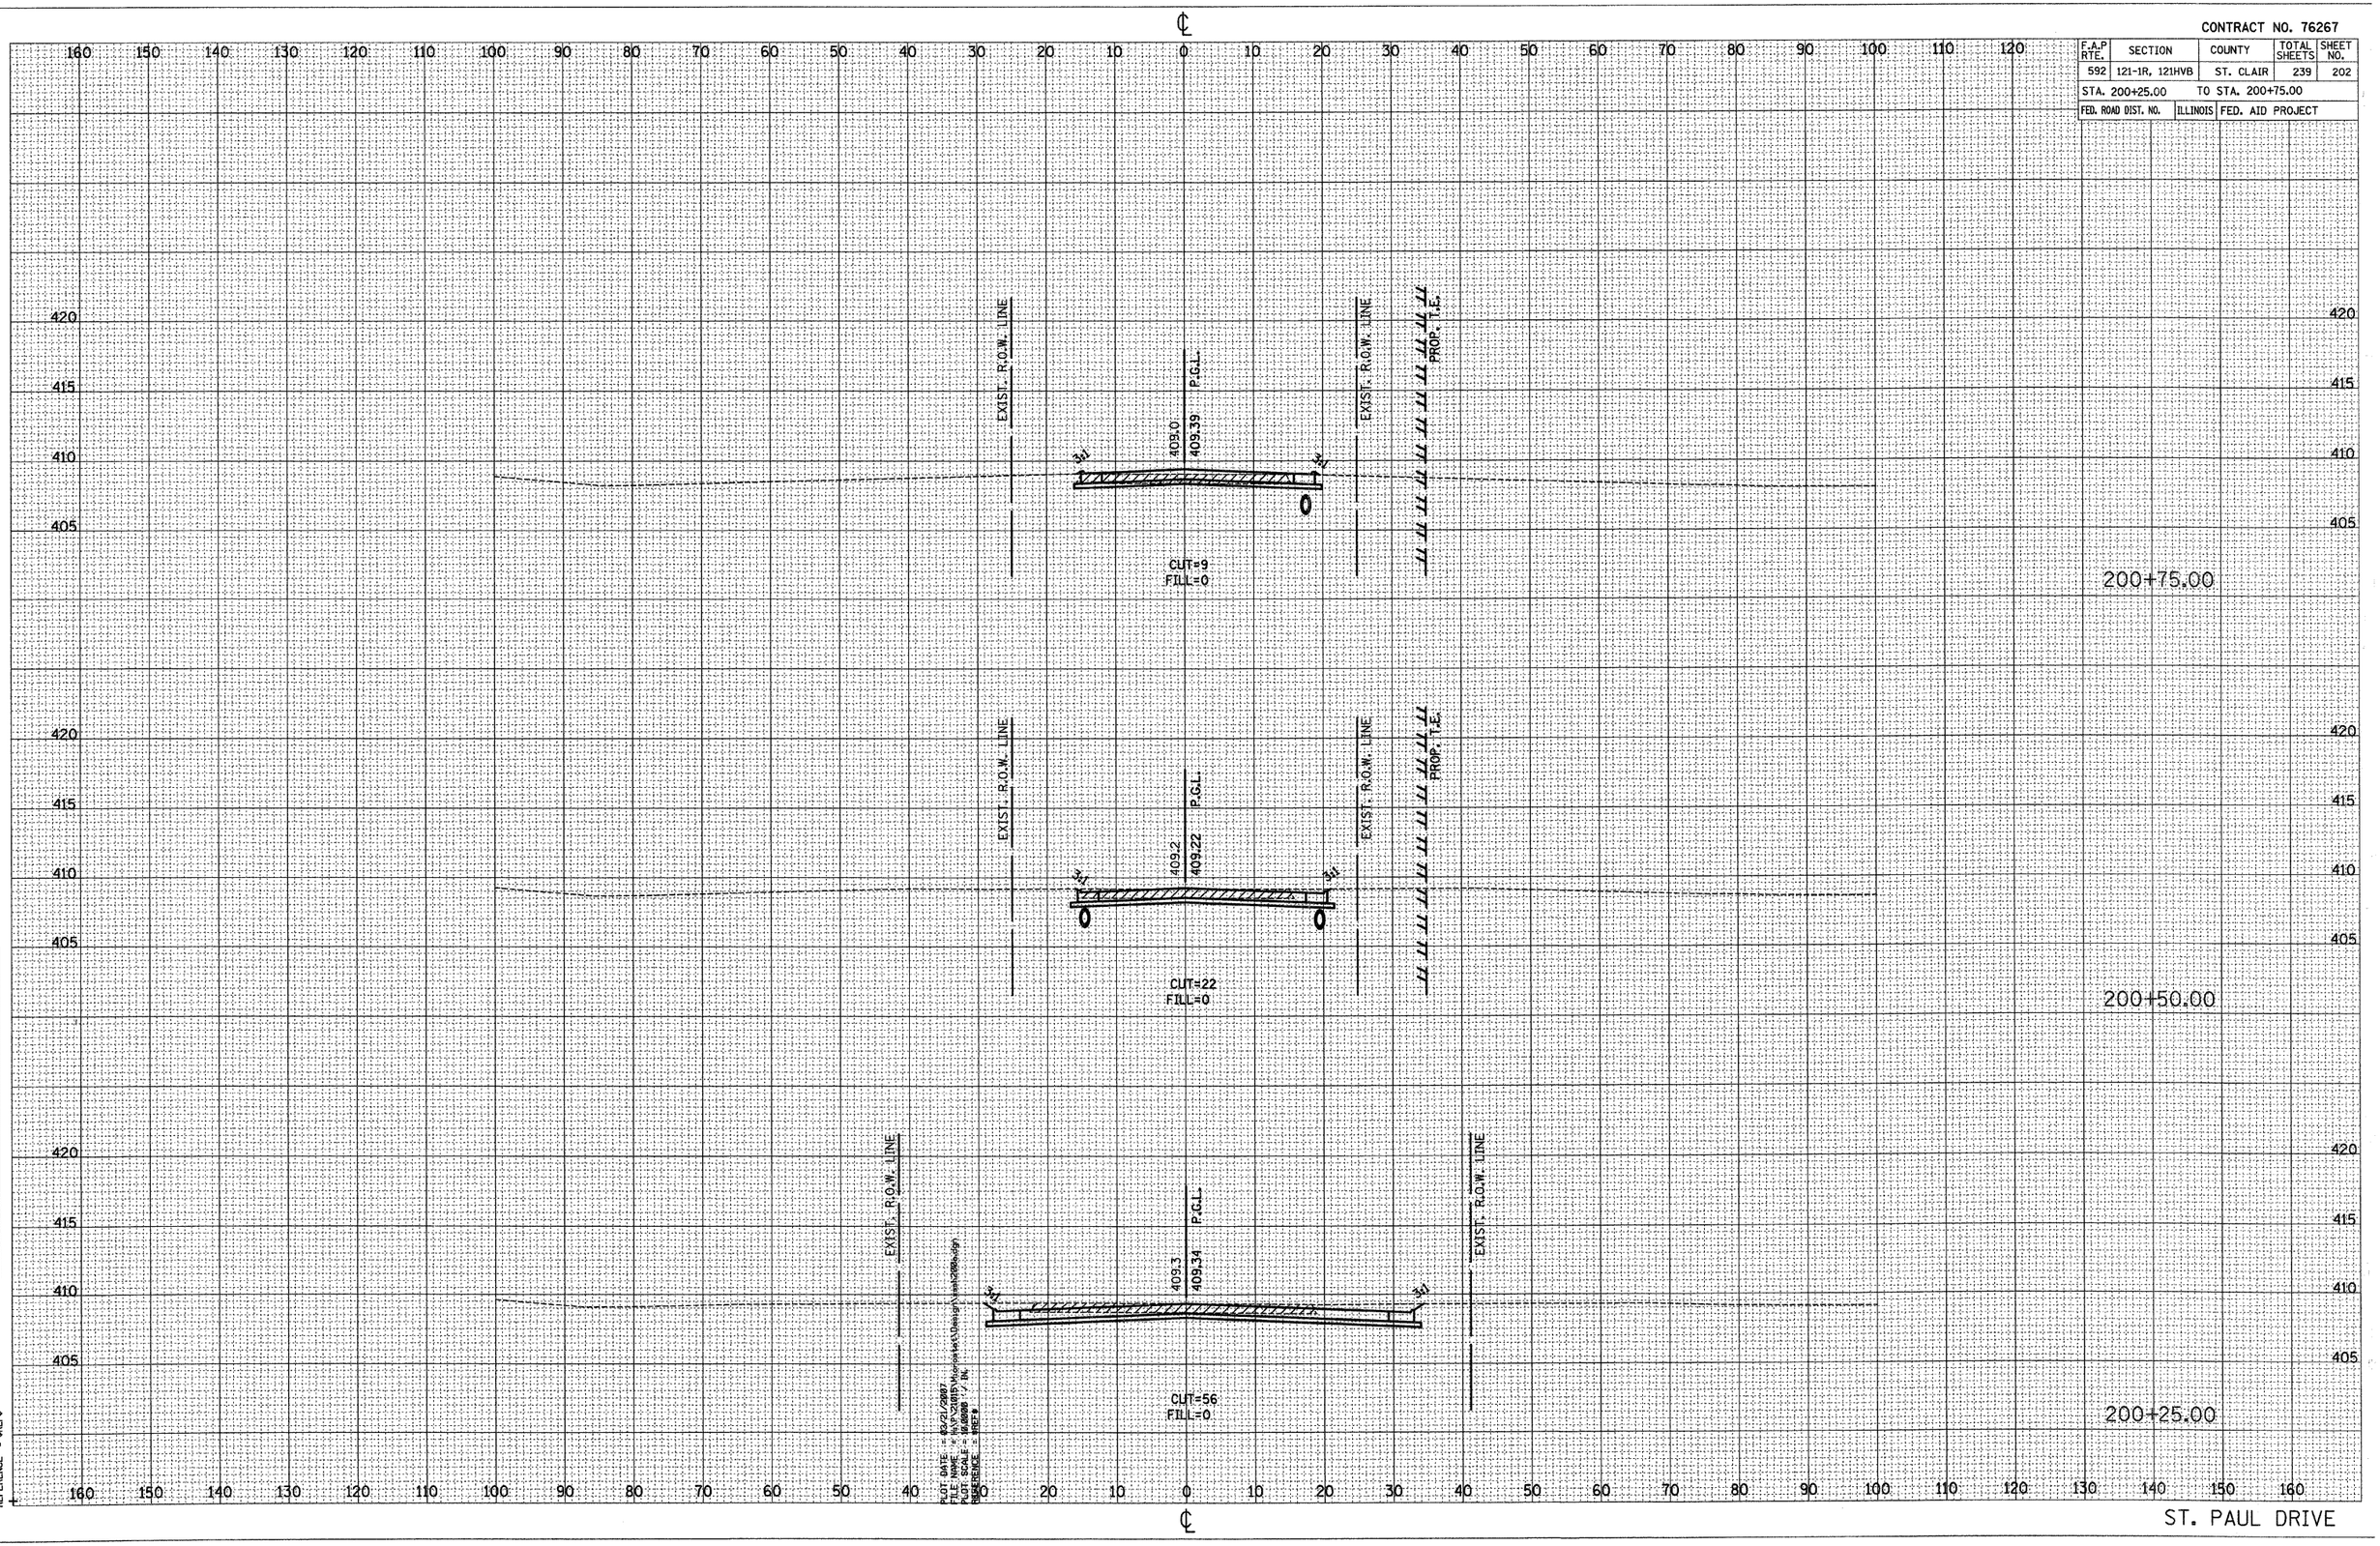

ST. PAUL DRIVE

FINAL SURVEY | NOTE BOOK | NO. | SURVEYED | PLOTTED | TEMPLATE | AREAS | AREAS CHECKED | BY | DATE

ORIGINAL SURVEY | NOTE BOOK | NO. | SURVEYED | PLOTTED | TEMPLATE | AREAS | AREAS CHECKED | BY | DATE

PLOT DATE = 03/21/2007
FILE NAME = H:\P\21015\Microstat\Design\xsh200e.dgn
PLOT SCALE = 10.0000 ' / IN.
REFERENCE = REF