STA 716+68.20 LT (LINDEN ST)

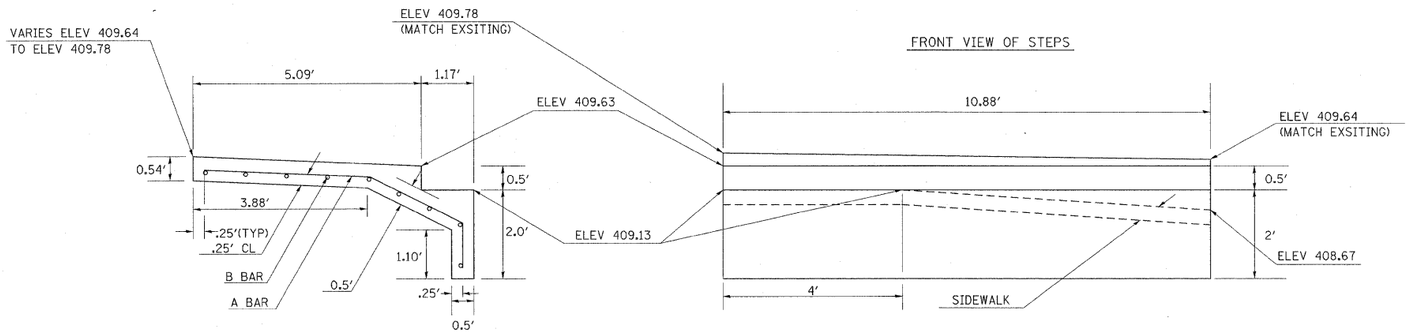

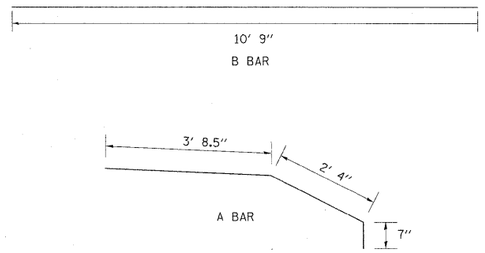

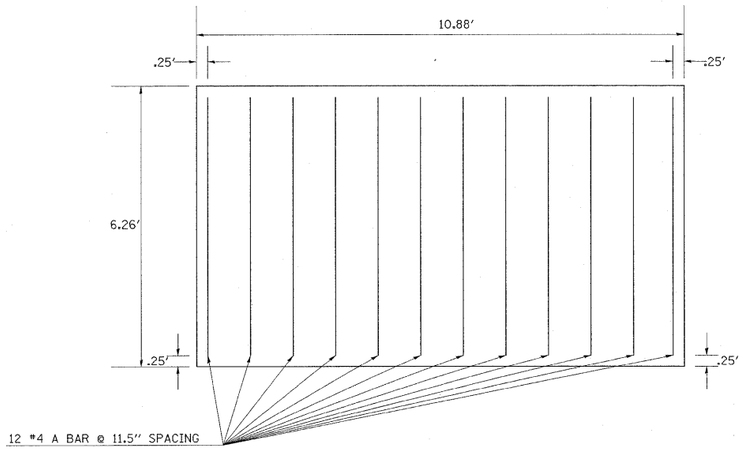

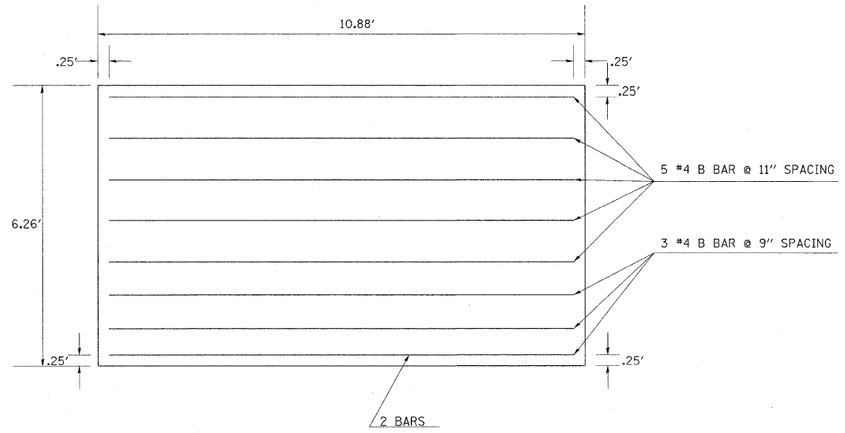

STAIRWAY BILL OF MATERIAL
STA 716+68.20 (LINDEN ST)

BAR	SIZE	SHAPE	LENGTH	AMOUNT LBS.
A	#4		6′ 7″	57
B	#4		10′ 9″	65
CONC. STRUCTURES			CU. YDS.	1.9
REINF. BARS			LBS.	122

FILE NAME = c:\projects\78043\78043-sht-plnprf.dgn	USER NAME = carlsonej	DESIGNED -	REVISED -
		DRAWN -	REVISED -
	PLOT SCALE = 50.0000 ′ / IN.	CHECKED -	REVISED -
	PLOT DATE = 2/6/2008	DATE -	REVISED -

STATE OF ILLINOIS
DEPARTMENT OF TRANSPORTATION

CONCRETE STRUCTURES DETAIL

SCALE: | SHEET NO. OF SHEETS | STA. | TO STA.

F.A.P RTE.	SECTION	COUNTY	TOTAL SHEETS	SHEET NO.
873	105N	FRANKLIN	46	19
		CONTRACT NO. 78043		
FED. ROAD DIST. NO.	ILLINOIS	FED. AID PROJECT		