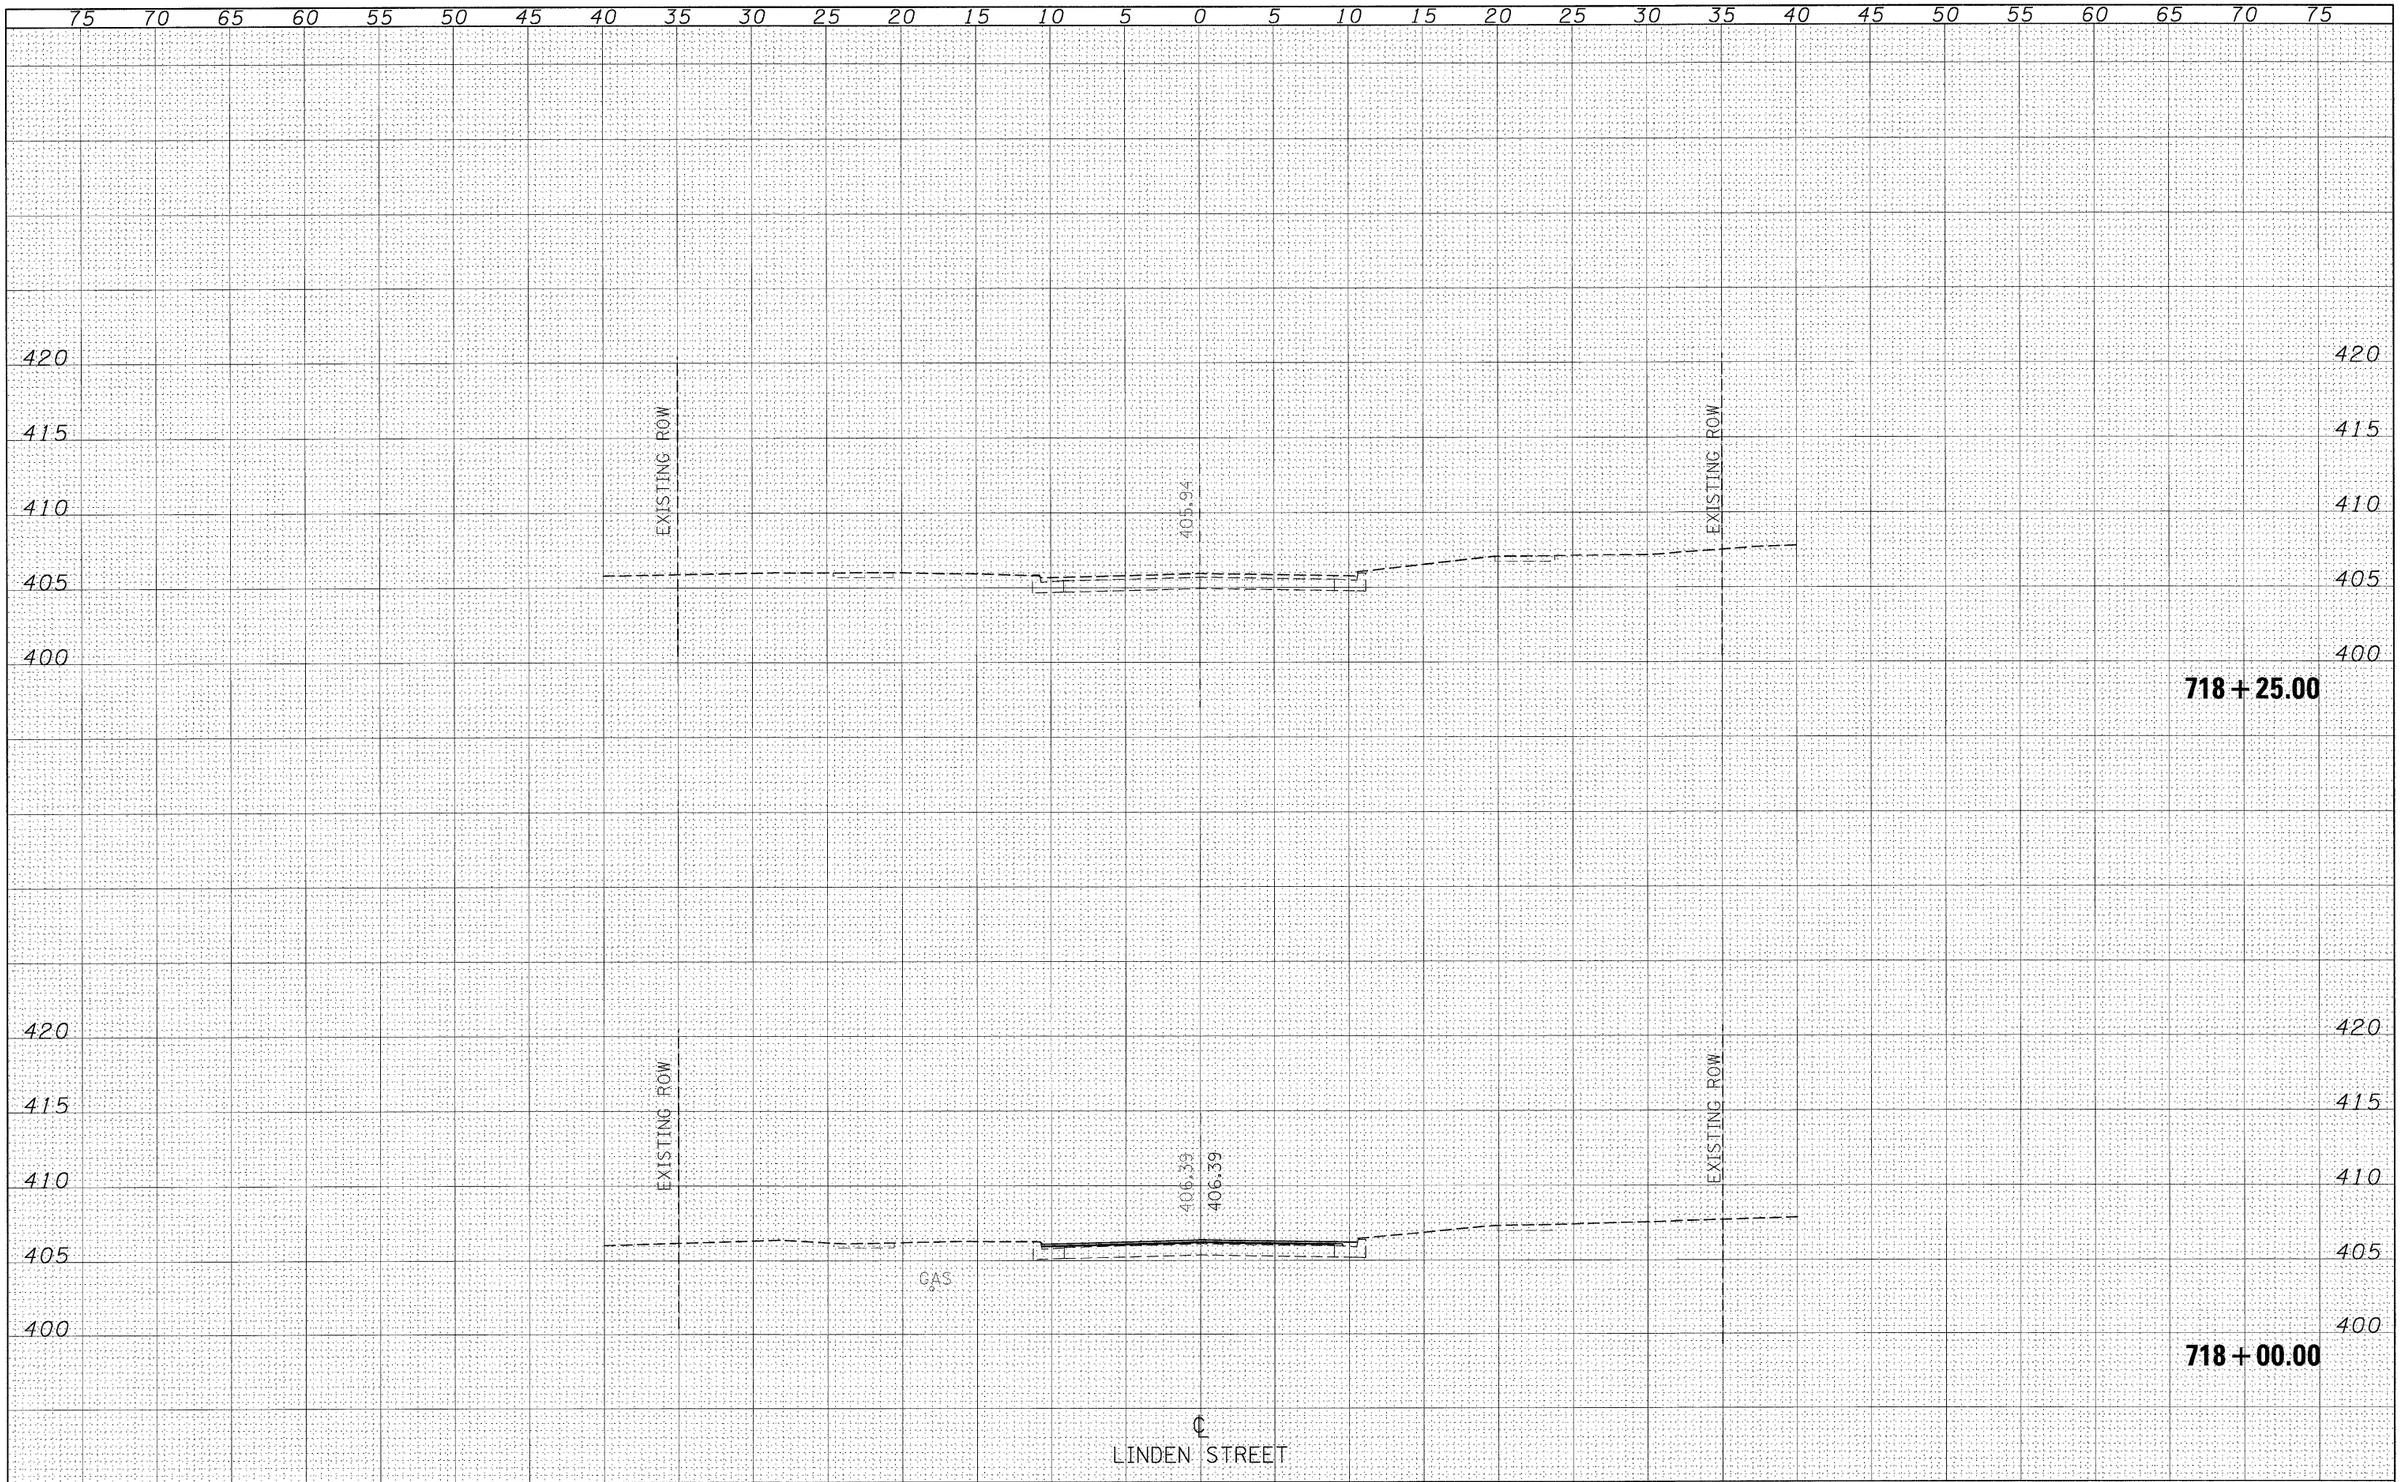


| ORIGINAL SURVEY | SURVEYED | BY | DATE |
|---|---|---|---|
| NOTE BOOK | PLOTTED | | |
| NO. | TEMPLATE | | |
| | AREAS | | |
| | AREAS CHECKED | | |

| FILE NAME = | USER NAME = carlsonej | DESIGNED - | REVISED - |
|---|---|---|---|
| c:\projects\78043\78043-xssht1in.dgn | | DRAWN - | REVISED - |
| | PLOT SCALE = 5.0000 ' / IN. | CHECKED - | REVISED - |
| | PLOT DATE = 1/29/2008 | DATE - | REVISED - |

**STATE OF ILLINOIS**
**DEPARTMENT OF TRANSPORTATION**

**CROSS SECTIONS–LINDEN ST.**

SCALE: | SHEET NO. OF SHEETS | STA. 718+00.00 TO STA. 718+25.00

| F.A.P RTE. | SECTION | COUNTY | TOTAL SHEETS | SHEET NO. |
|---|---|---|---|---|
| 873 | 105N | FRANKLIN | 46 | 33 |
| | | CONTRACT NO. 78043 | | |
| FED. ROAD DIST. NO. | ILLINOIS | FED. AID PROJECT | | |