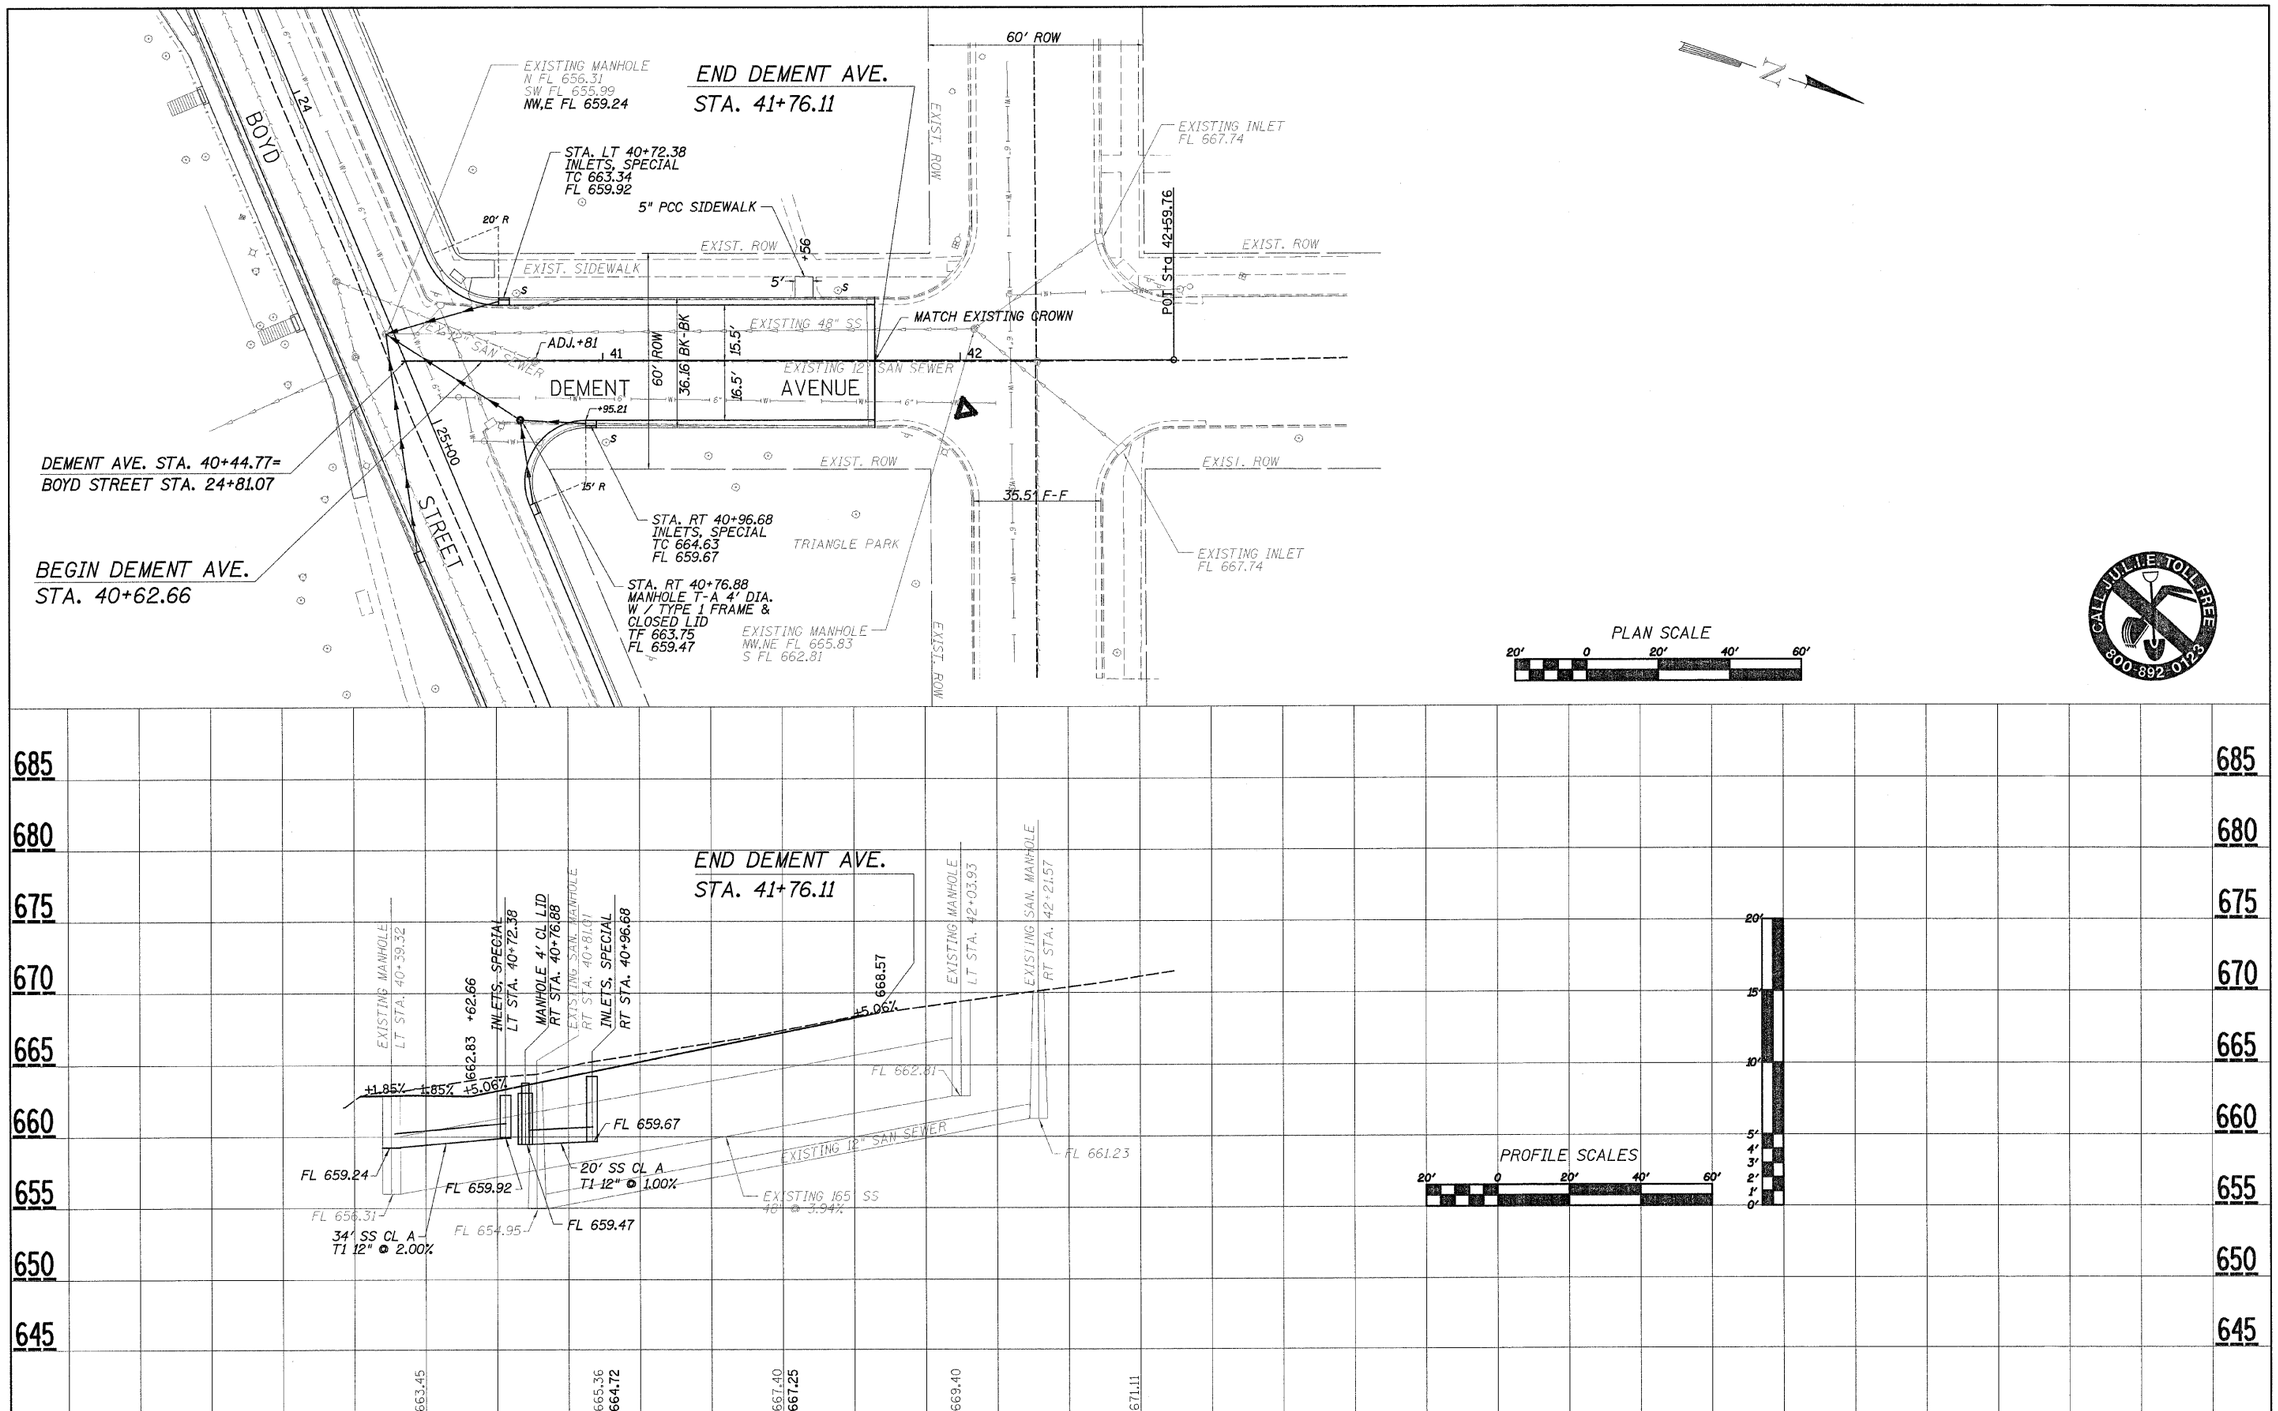

PLAN — SURVEYED / DRAWN / GRADES CHECKED / R.O.W. NOTED / NOTE BOOK / NO. / BY / DATE / ELEVATIONS ON NGVD / PROJECTION NOTATIONS / CADD FILE NAME

PROFILE — SURVEYED / DRAWN / GRADES CHECKED / R.O.W. NOTED / NOTE BOOK / NO. / BY / DATE / ELEVATIONS ON NGVD / PROJECTION NOTATIONS

FILE NAME = *FILEL*	USER NAME = *USER*	DESIGNED -	REVISED -
		DRAWN -	REVISED -
	PLOT SCALE = *SCALE*	CHECKED -	REVISED -
S:\Trans\1050D07\ppDEMENT3.dgn	PLOT DATE = *DATE*	DATE -	REVISED -

WILLETT, HOFMANN & ASSOCIATES, INC
CONSULTING ENGINEERS
DIXON, IL

DEMENT AVENUE – PLAN AND PROFILE

SCALE: _____ SHEET NO. __ OF __ SHEETS STA. _____ TO STA. _____

F.A. RTE.	SECTION	COUNTY	TOTAL SHEETS	SHEET NO.
5482	07-00171-00-FP	LEE	25	11

CONTRACT NO. 85429

FED. ROAD DIST. NO. _ | ILLINOIS | FED. AID PROJECT