F.A. RTE.	SECTION	COUNTY	TOTAL SHEETS	SHEET NO.
T.R. 150	06-03122-00-BR	IROQUOIS	20	20
STA. 19+93.00		TO STA. 19+93.00		
ASHKUM ROAD DIST.	ILLINOIS	BROS-075(133)		

CONTRACT NO. 87362

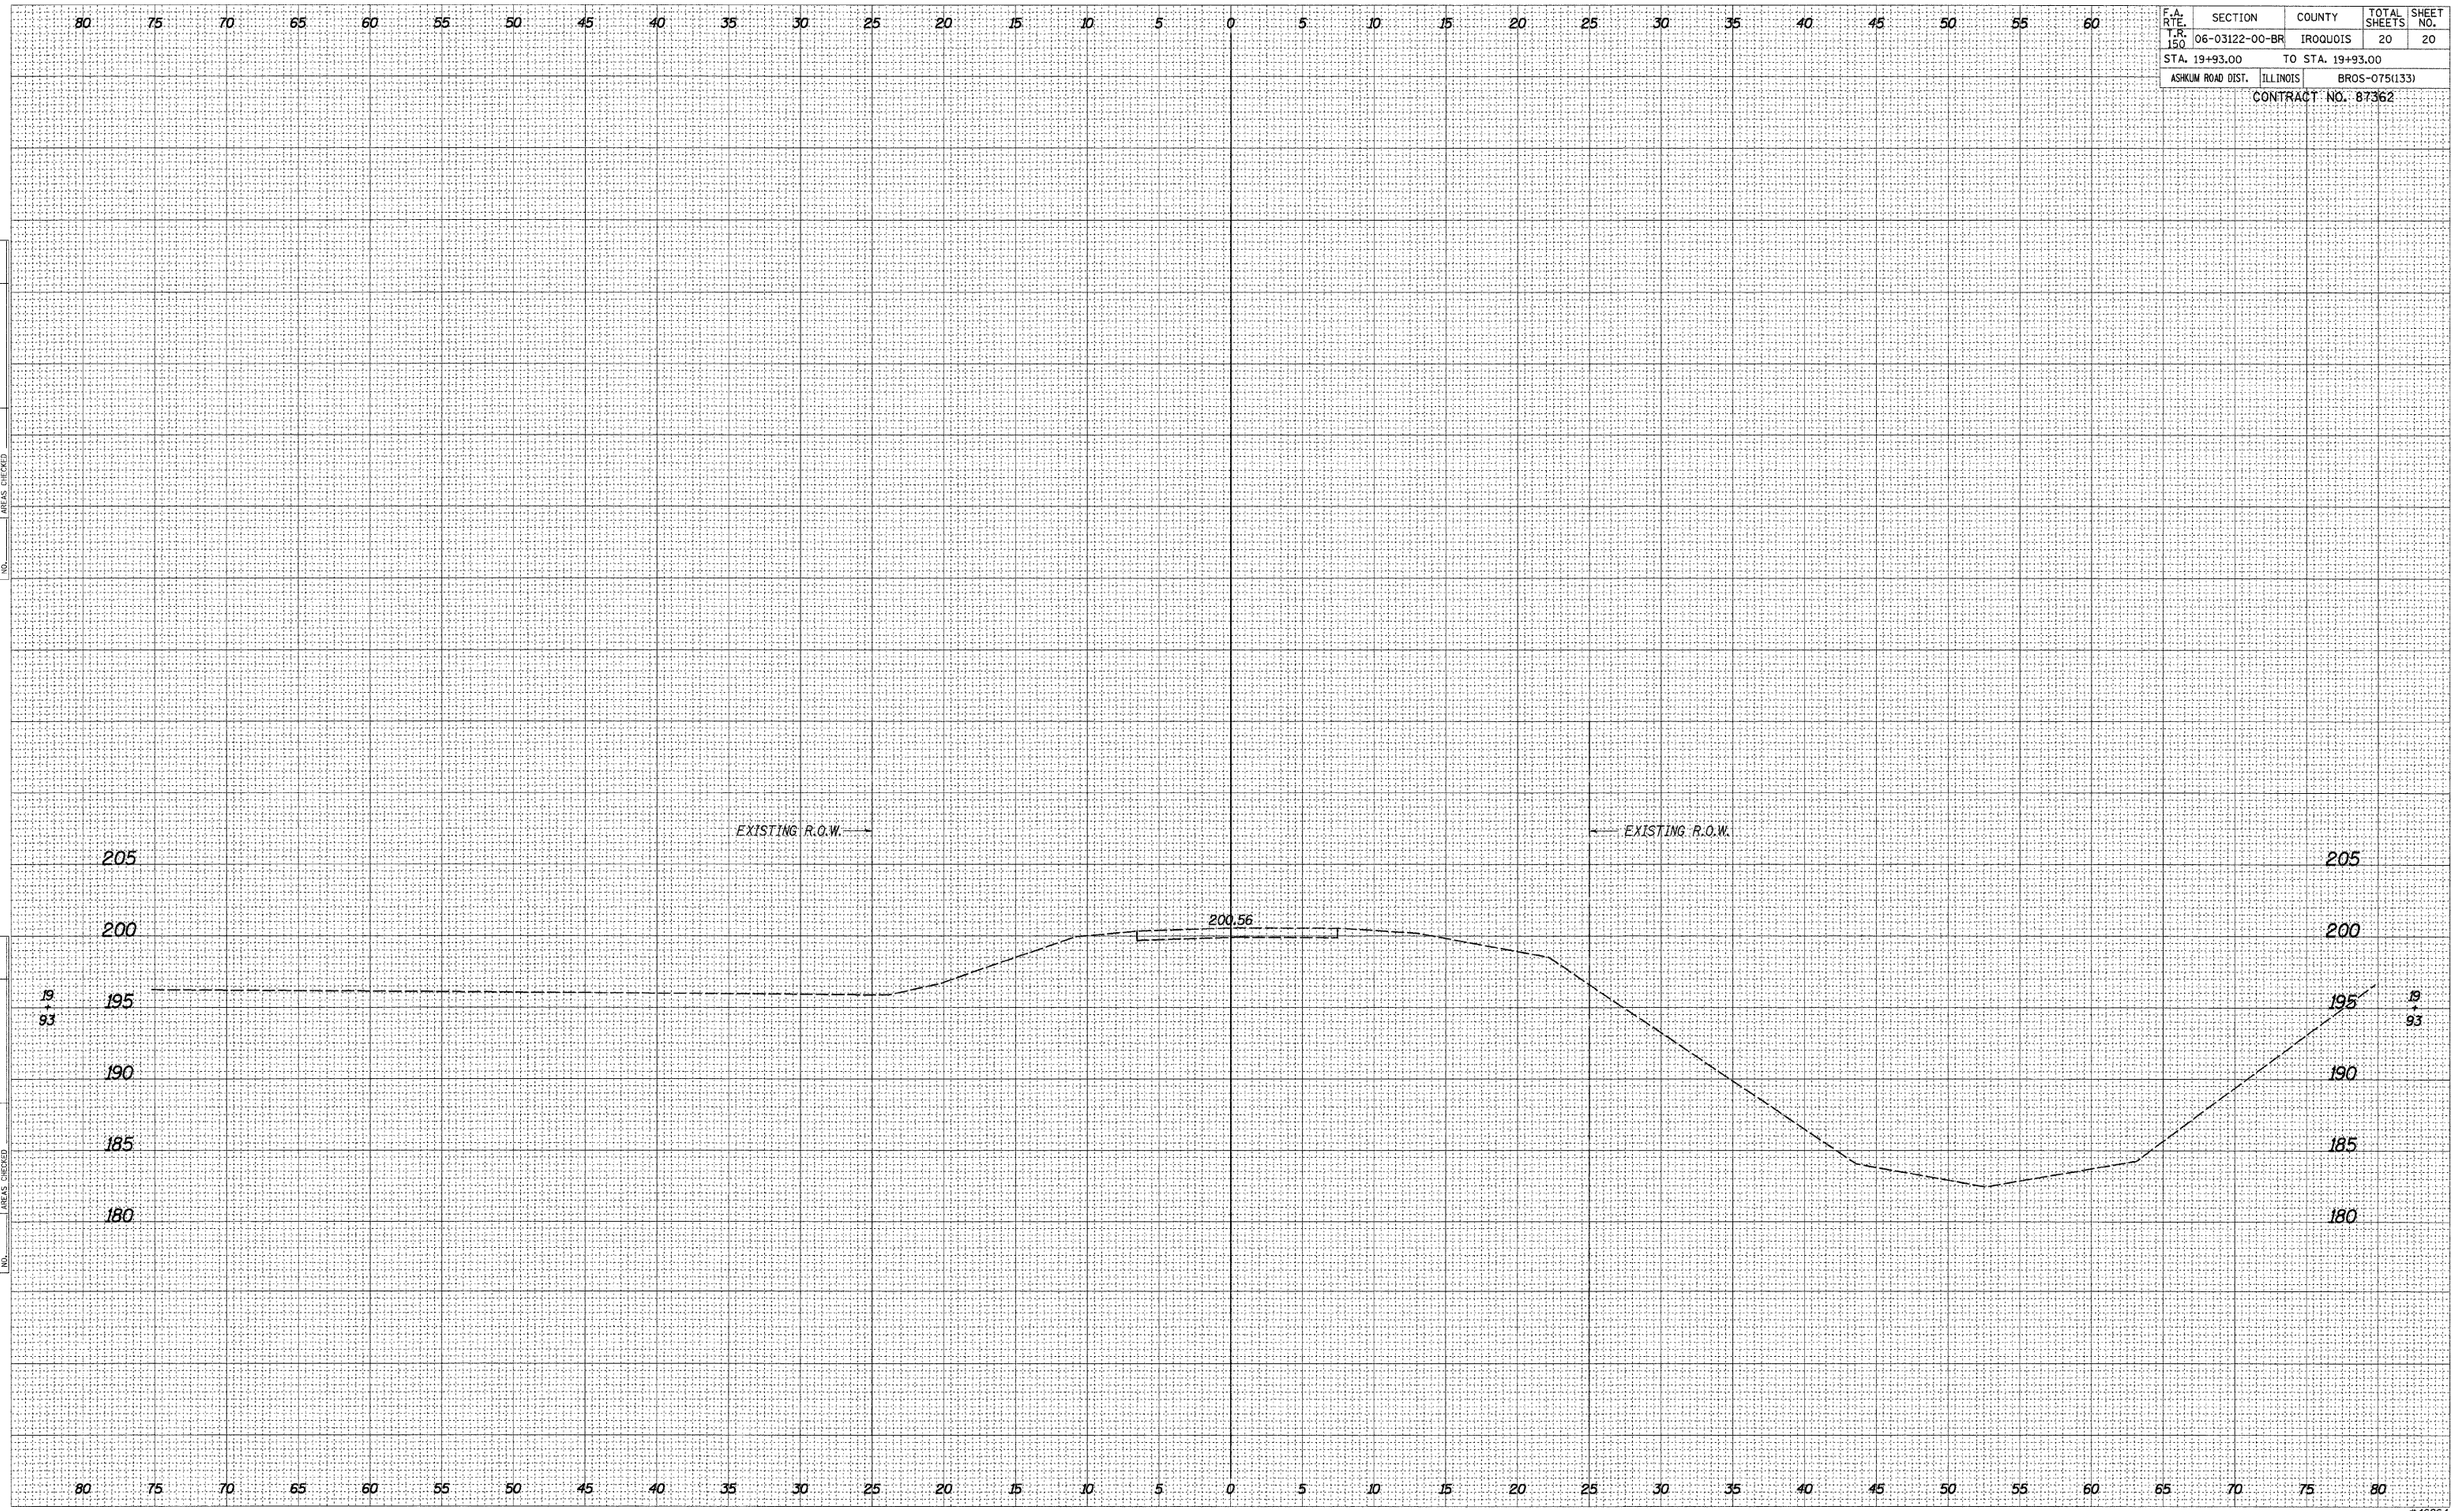

#46864

FINAL SURVEY
NOTE BOOK NO.
SURVEYED
PLOTTED
TEMPLATE
AREAS
AREAS CHECKED
BY
DATE

ORIGINAL SURVEY
NOTE BOOK NO.
SURVEYED
PLOTTED
TEMPLATE
AREAS
AREAS CHECKED
BY
DATE

PLOT DATE = 03/08/07
FILE NAME = 46864crosssectionsheets.dgn
PLOT SCALE = 50
USER NAME = S. PRICE