ROUTE NO.	SECTION	COUNTY	TOTAL SHEETS	SHEET NO.
CH 11	*	EDGAR	160	16
STA.		TO STA.		
FED. RD. DIST. NO. 7	ILLINOIS	PROJECT		

*05-00092-01-PV

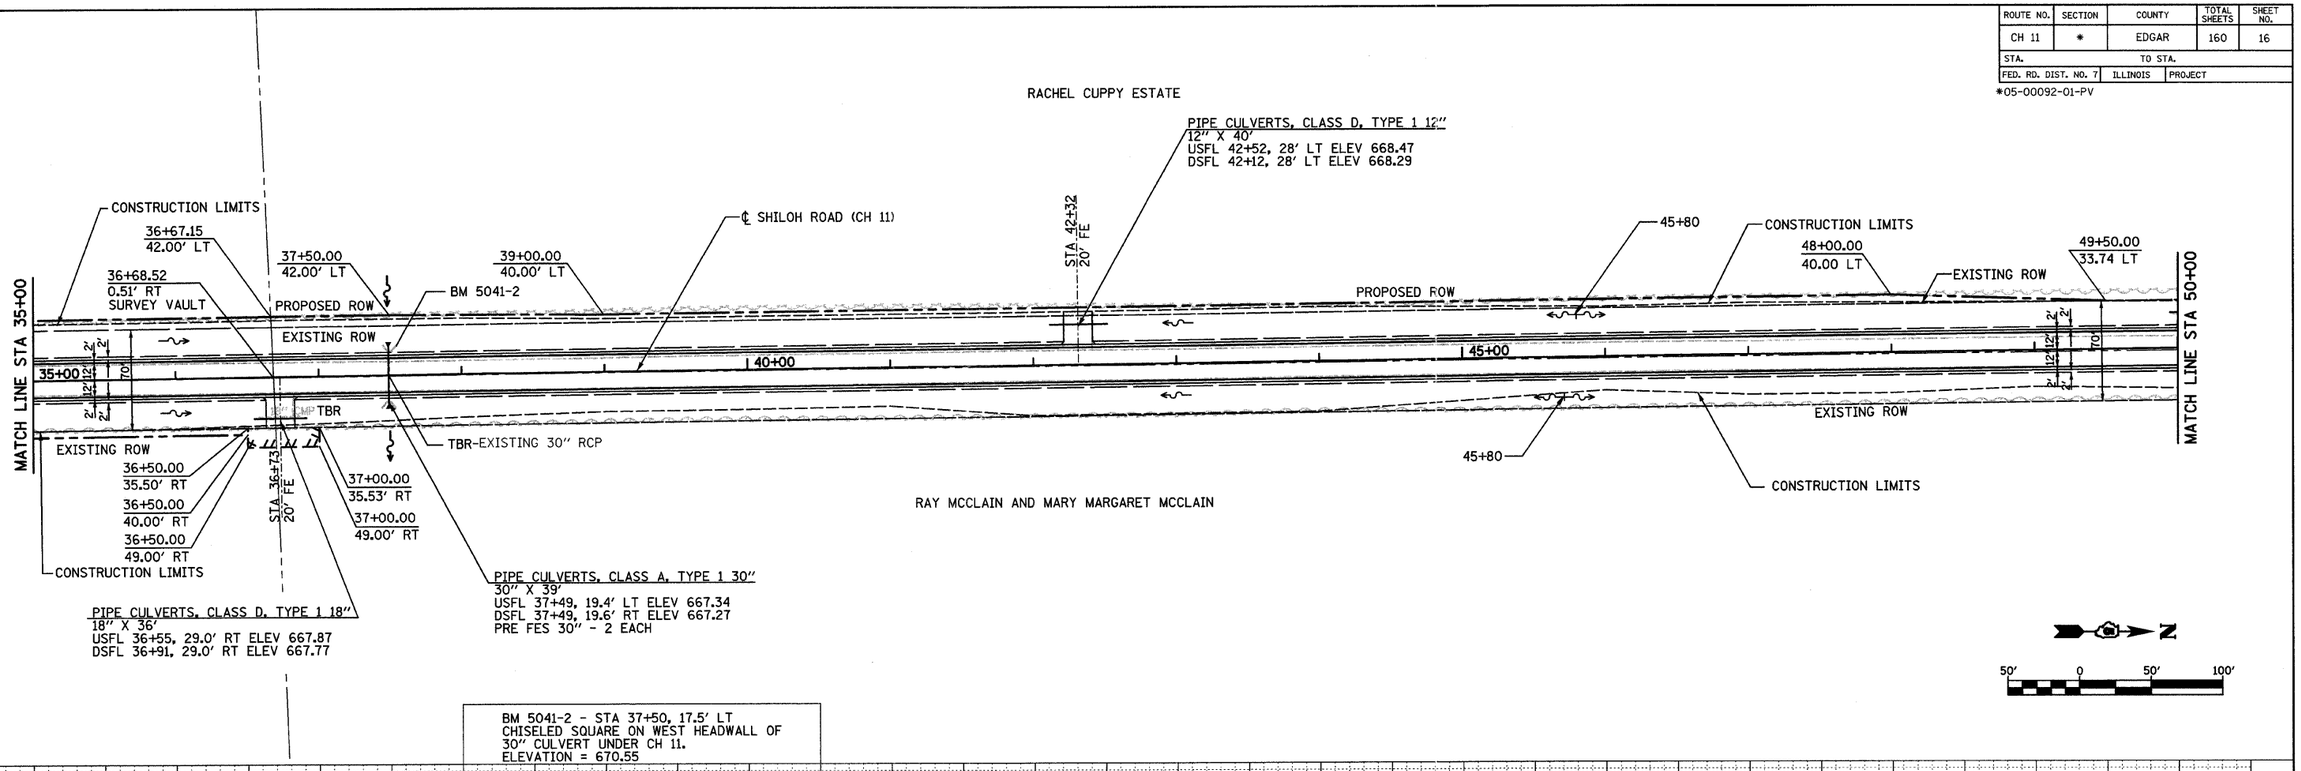

BM 5041-2 - STA 37+50, 17.5' LT
CHISELED SQUARE ON WEST HEADWALL OF
30" CULVERT UNDER CH 11.
ELEVATION = 670.55

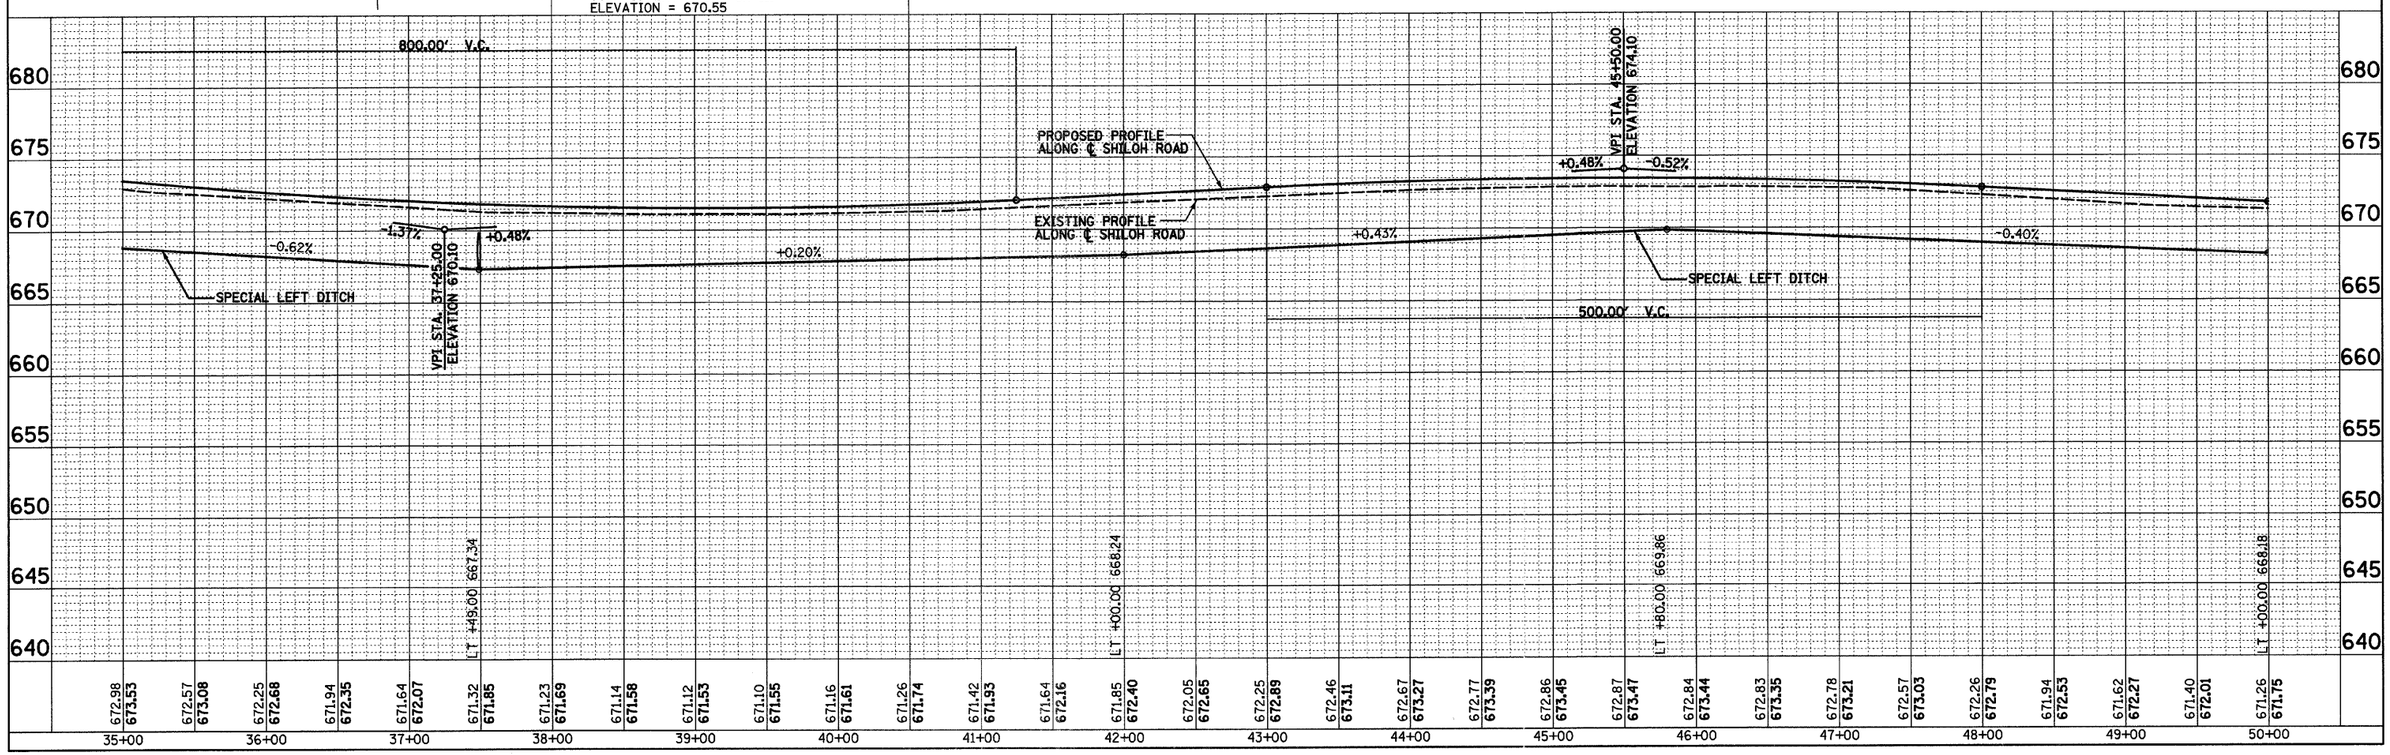

STA 35+00 TO STA 50+00 SHILOH ROAD (CH 11)

PLAN	SURVEYED	BY	DATE
	PLOTTED		
NOTEBOOK	ALIGNMENT CHECKED		
	RT. OF WAY CHECKED		
NO.			

PROFILE	SURVEYED	BY	DATE
	PLOTTED		
NOTEBOOK	GRADES CHECKED		
	BM'S NOTED		
NO.	STRUCTURE NOTATIONS CHK'D		

HOMER L. CHASTAIN & ASSOCIATES LLP
CONSULTING ENGINEERS
184-001897
DECATUR (217) 423-6044
CHICAGO (773) 714-0000
ROCKFORD (815) 654-0000