ROUTE NO.	SECTION	COUNTY	TOTAL SHEETS	SHEET NO.
FAS 683	•	EDGAR	160	59
STA. 14+00.00		TO STA. 14+50.00		
FED. RD. DIST. NO. 7	ILLINOIS	PROJECT		
		*05-00092-01-PV		

FINAL — SURVEYED / DRAWN / NOTEBOOK / NO. ____ / ALIGNMENT CHECKED / RT. OF WAY CHECKED / BY / DATE

ORIGINAL — SURVEYED / DRAWN / NOTEBOOK / NO. ____ / GRADES CHECKED / BM'S NOTED / STRUCTURE NOTATIONS CHK'D / BY / DATE

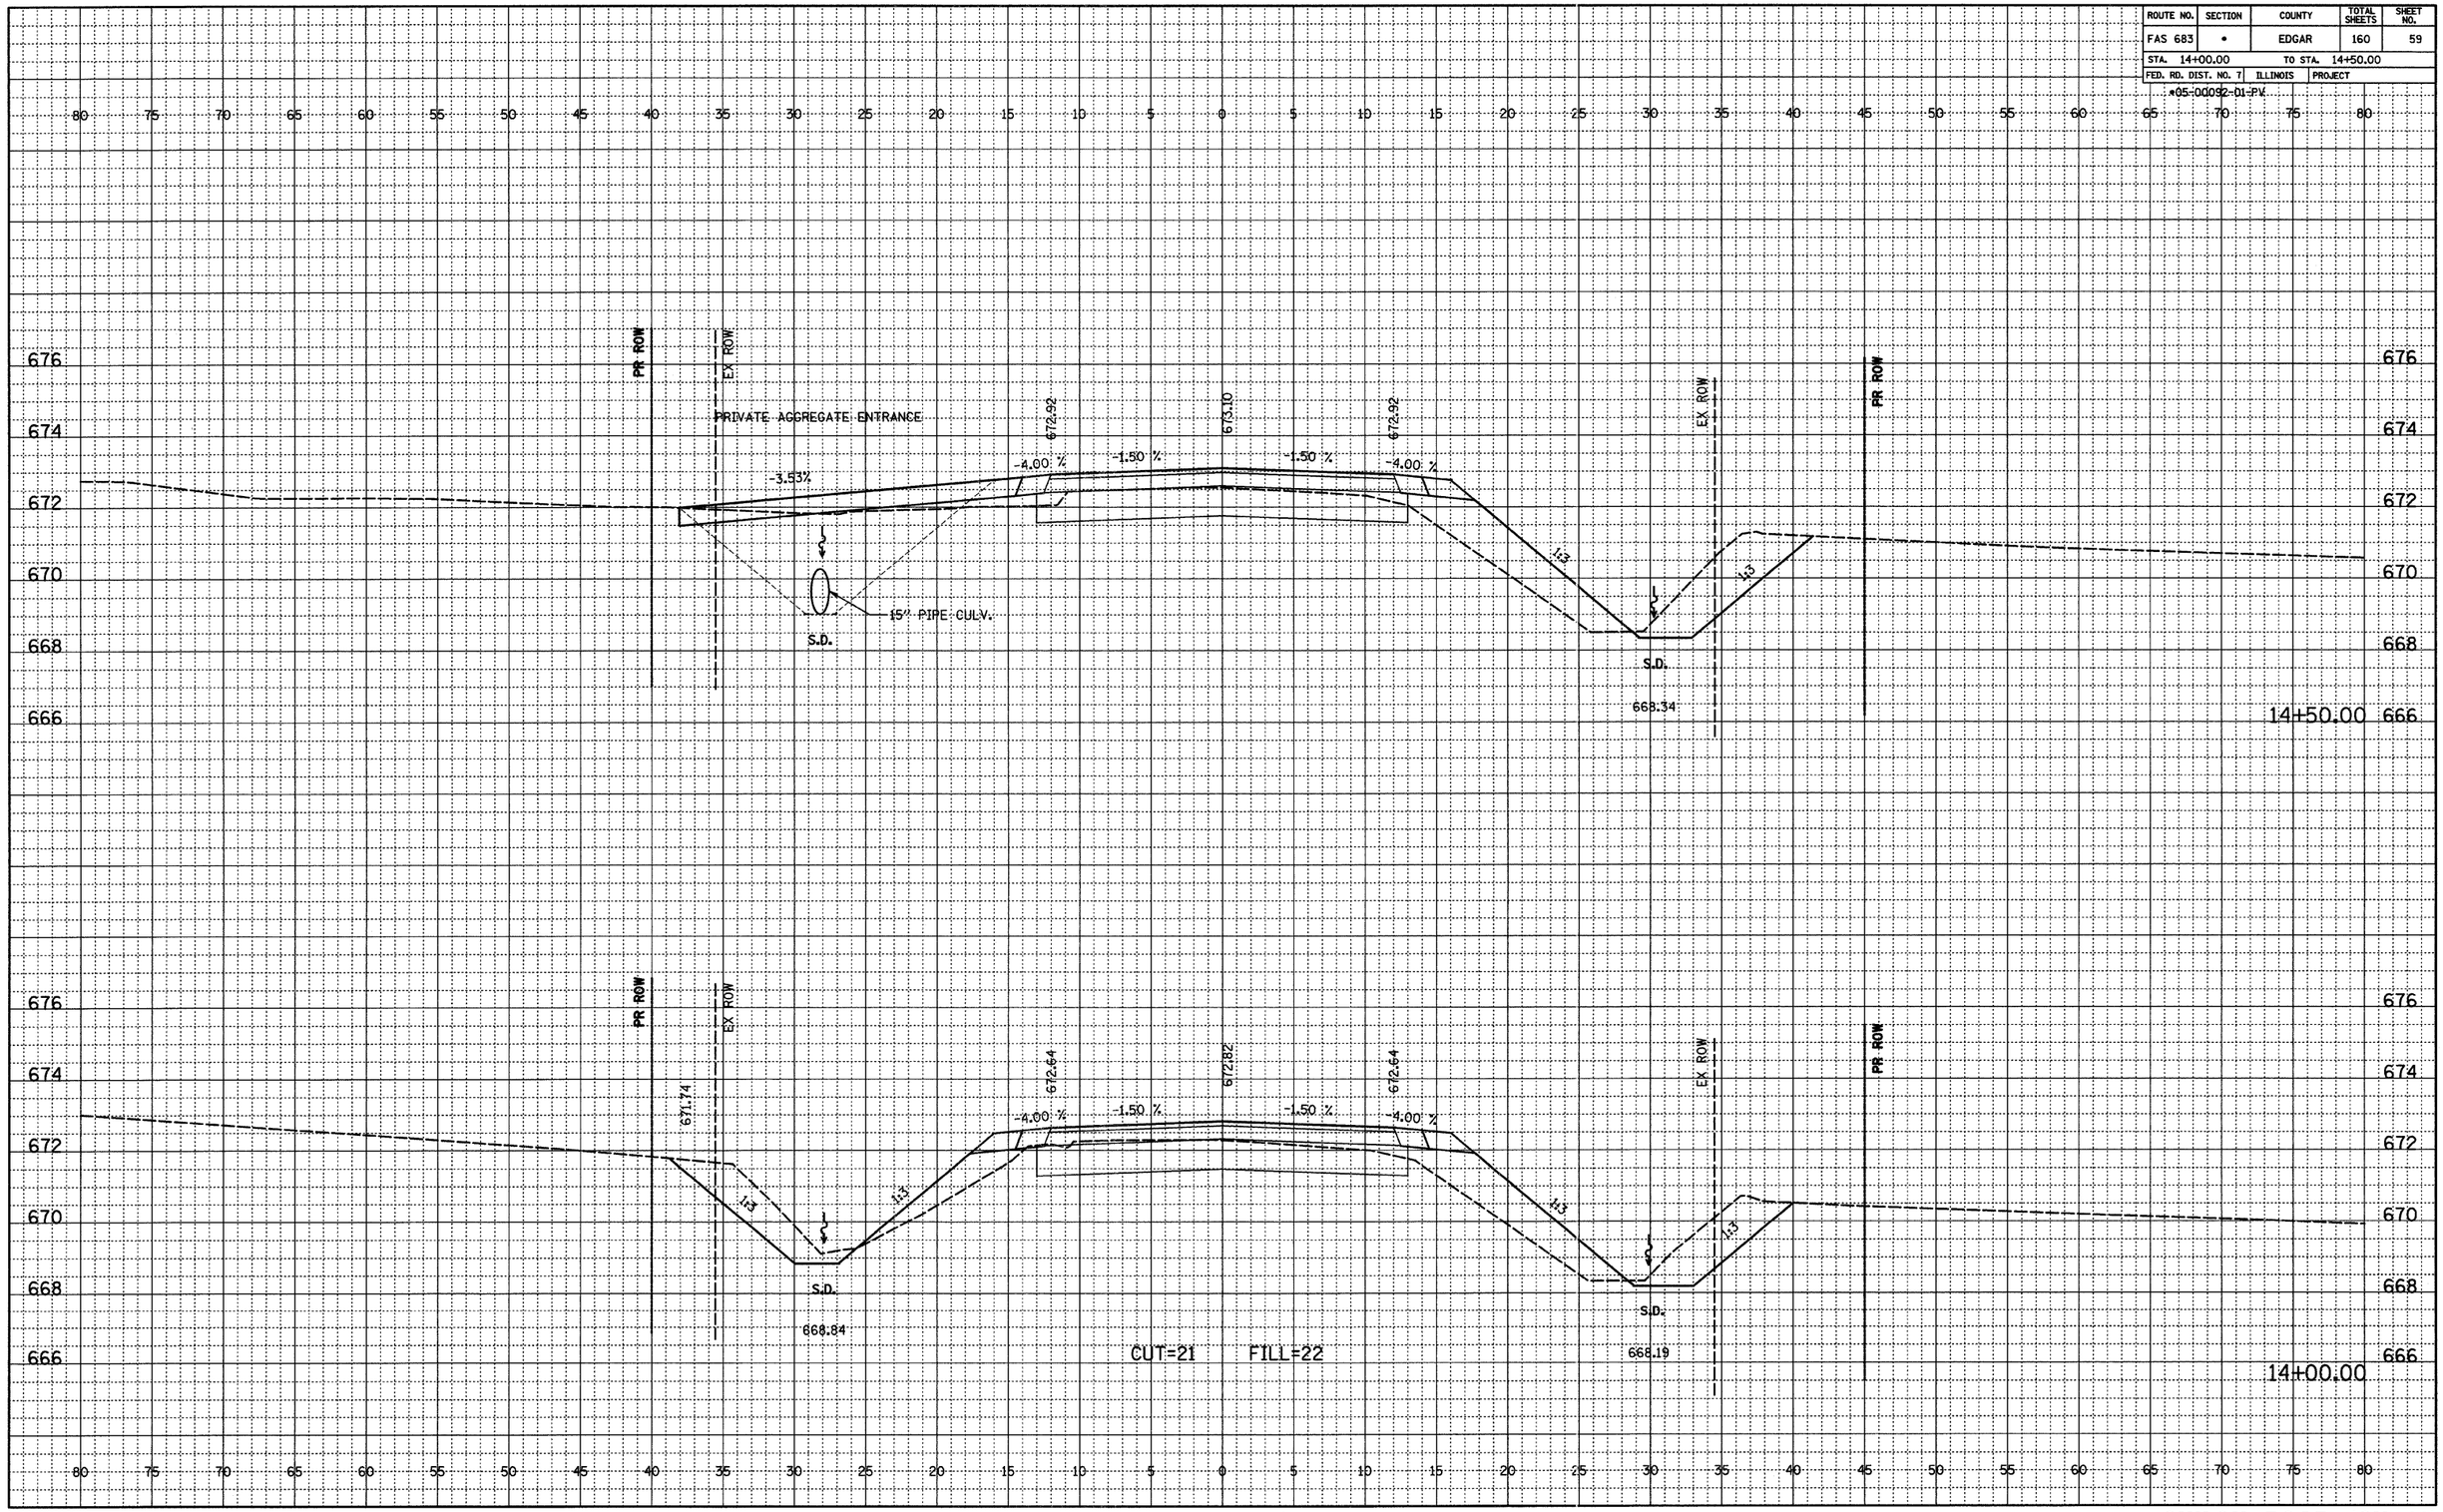

SHILOH ROAD (CH 11)