ROUTE NO.	SECTION	COUNTY	TOTAL SHEETS	SHEET NO.
FAS 683	*	EDGAR	160	99
STA. 78+00.00		TO STA. 78+31.00		
FED. RD. DIST. NO. 7	ILLINOIS	PROJECT		

*05-00092-01-PV

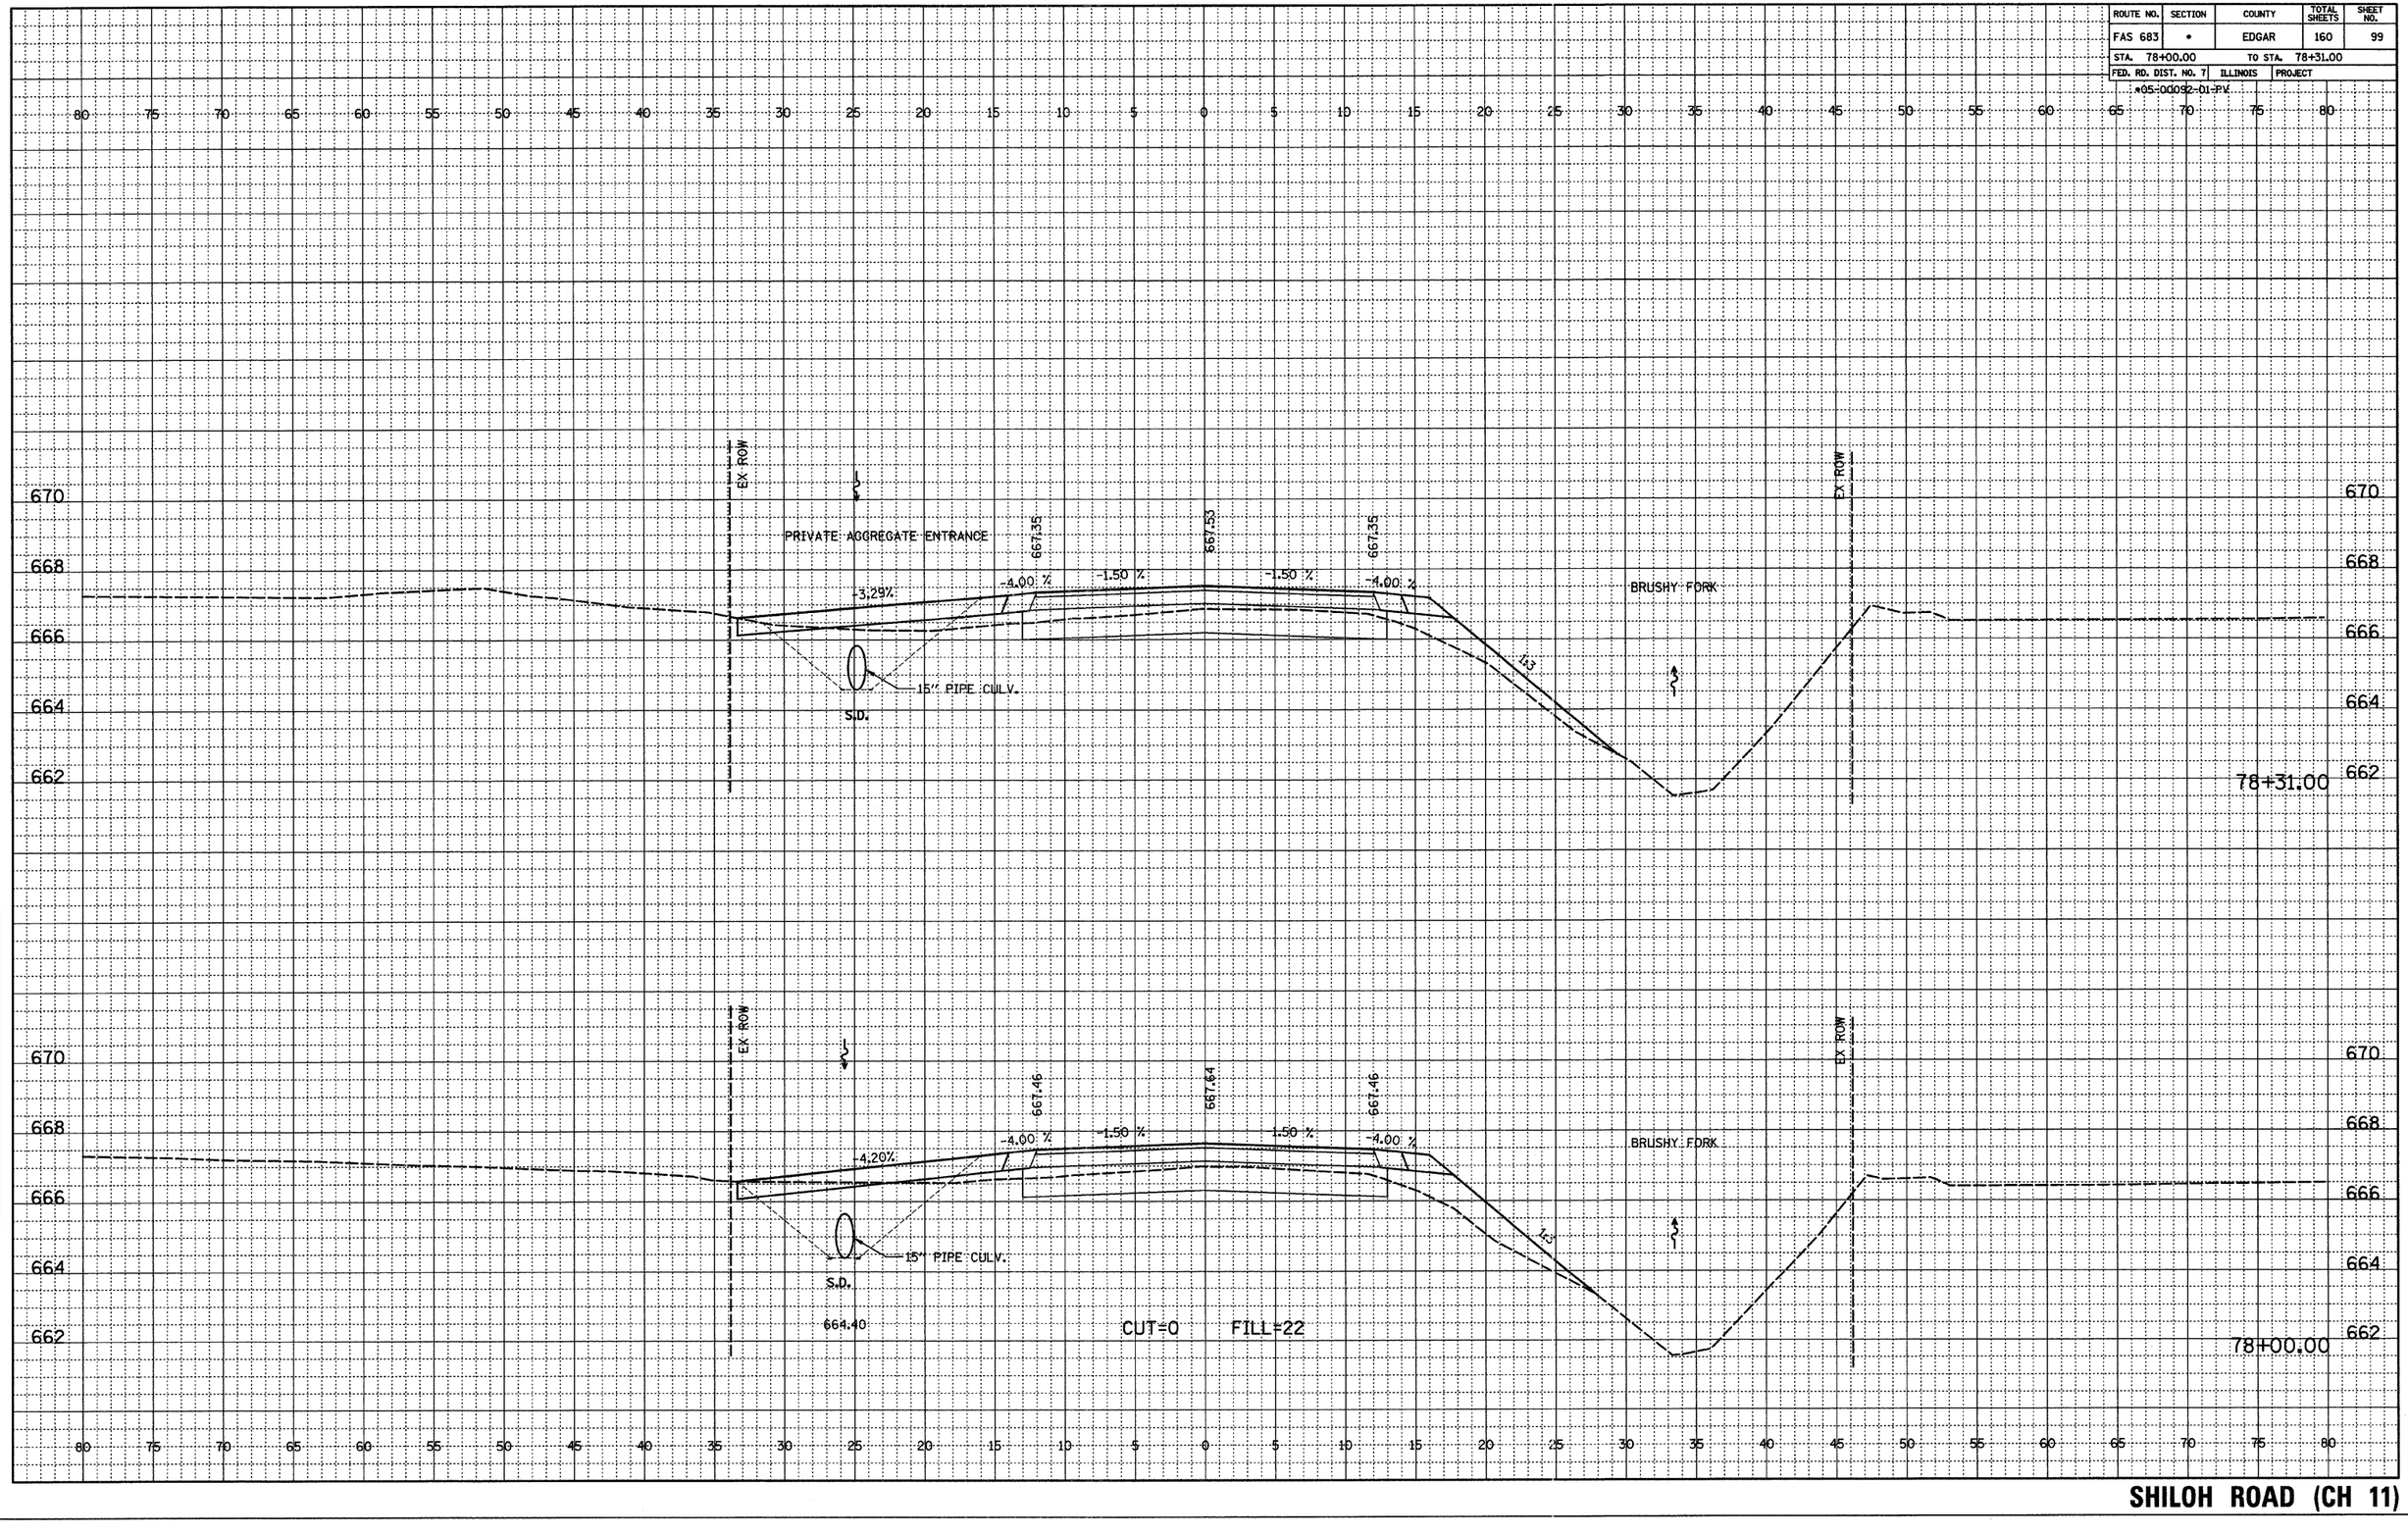

FINAL
NOTEBOOK NO.
SURVEYED
PLOTTED
ALIGNMENT CHECKED
RT. OF WAY CHECKED
BY
DATE

ORIGINAL
NOTEBOOK NO.
SURVEYED
PLOTTED
GRADES CHECKED
BMS NOTED
STRUCTURE NOTATIONS CHK'D
BY
DATE

SHILOH ROAD (CH 11)