ROUTE NO.	SECTION	COUNTY	TOTAL SHEETS	SHEET NO.
FAS 683	•	EDGAR	160	105
STA. 85+00.00		TO STA. 86+00.00		
FED. RD. DIST. NO. 7	ILLINOIS	PROJECT		

*05-00092-01-PV

FINAL — BY — DATE
SURVEYED
PLOTTED
NOTEBOOK ALIGNMENT CHECKED
NO. RT. OF WAY CHECKED

ORIGINAL — BY — DATE
SURVEYED
PLOTTED
NOTEBOOK GRADES CHECKED
NO. BM'S NOTED
STRUCTURE NOTATIONS CHK'D

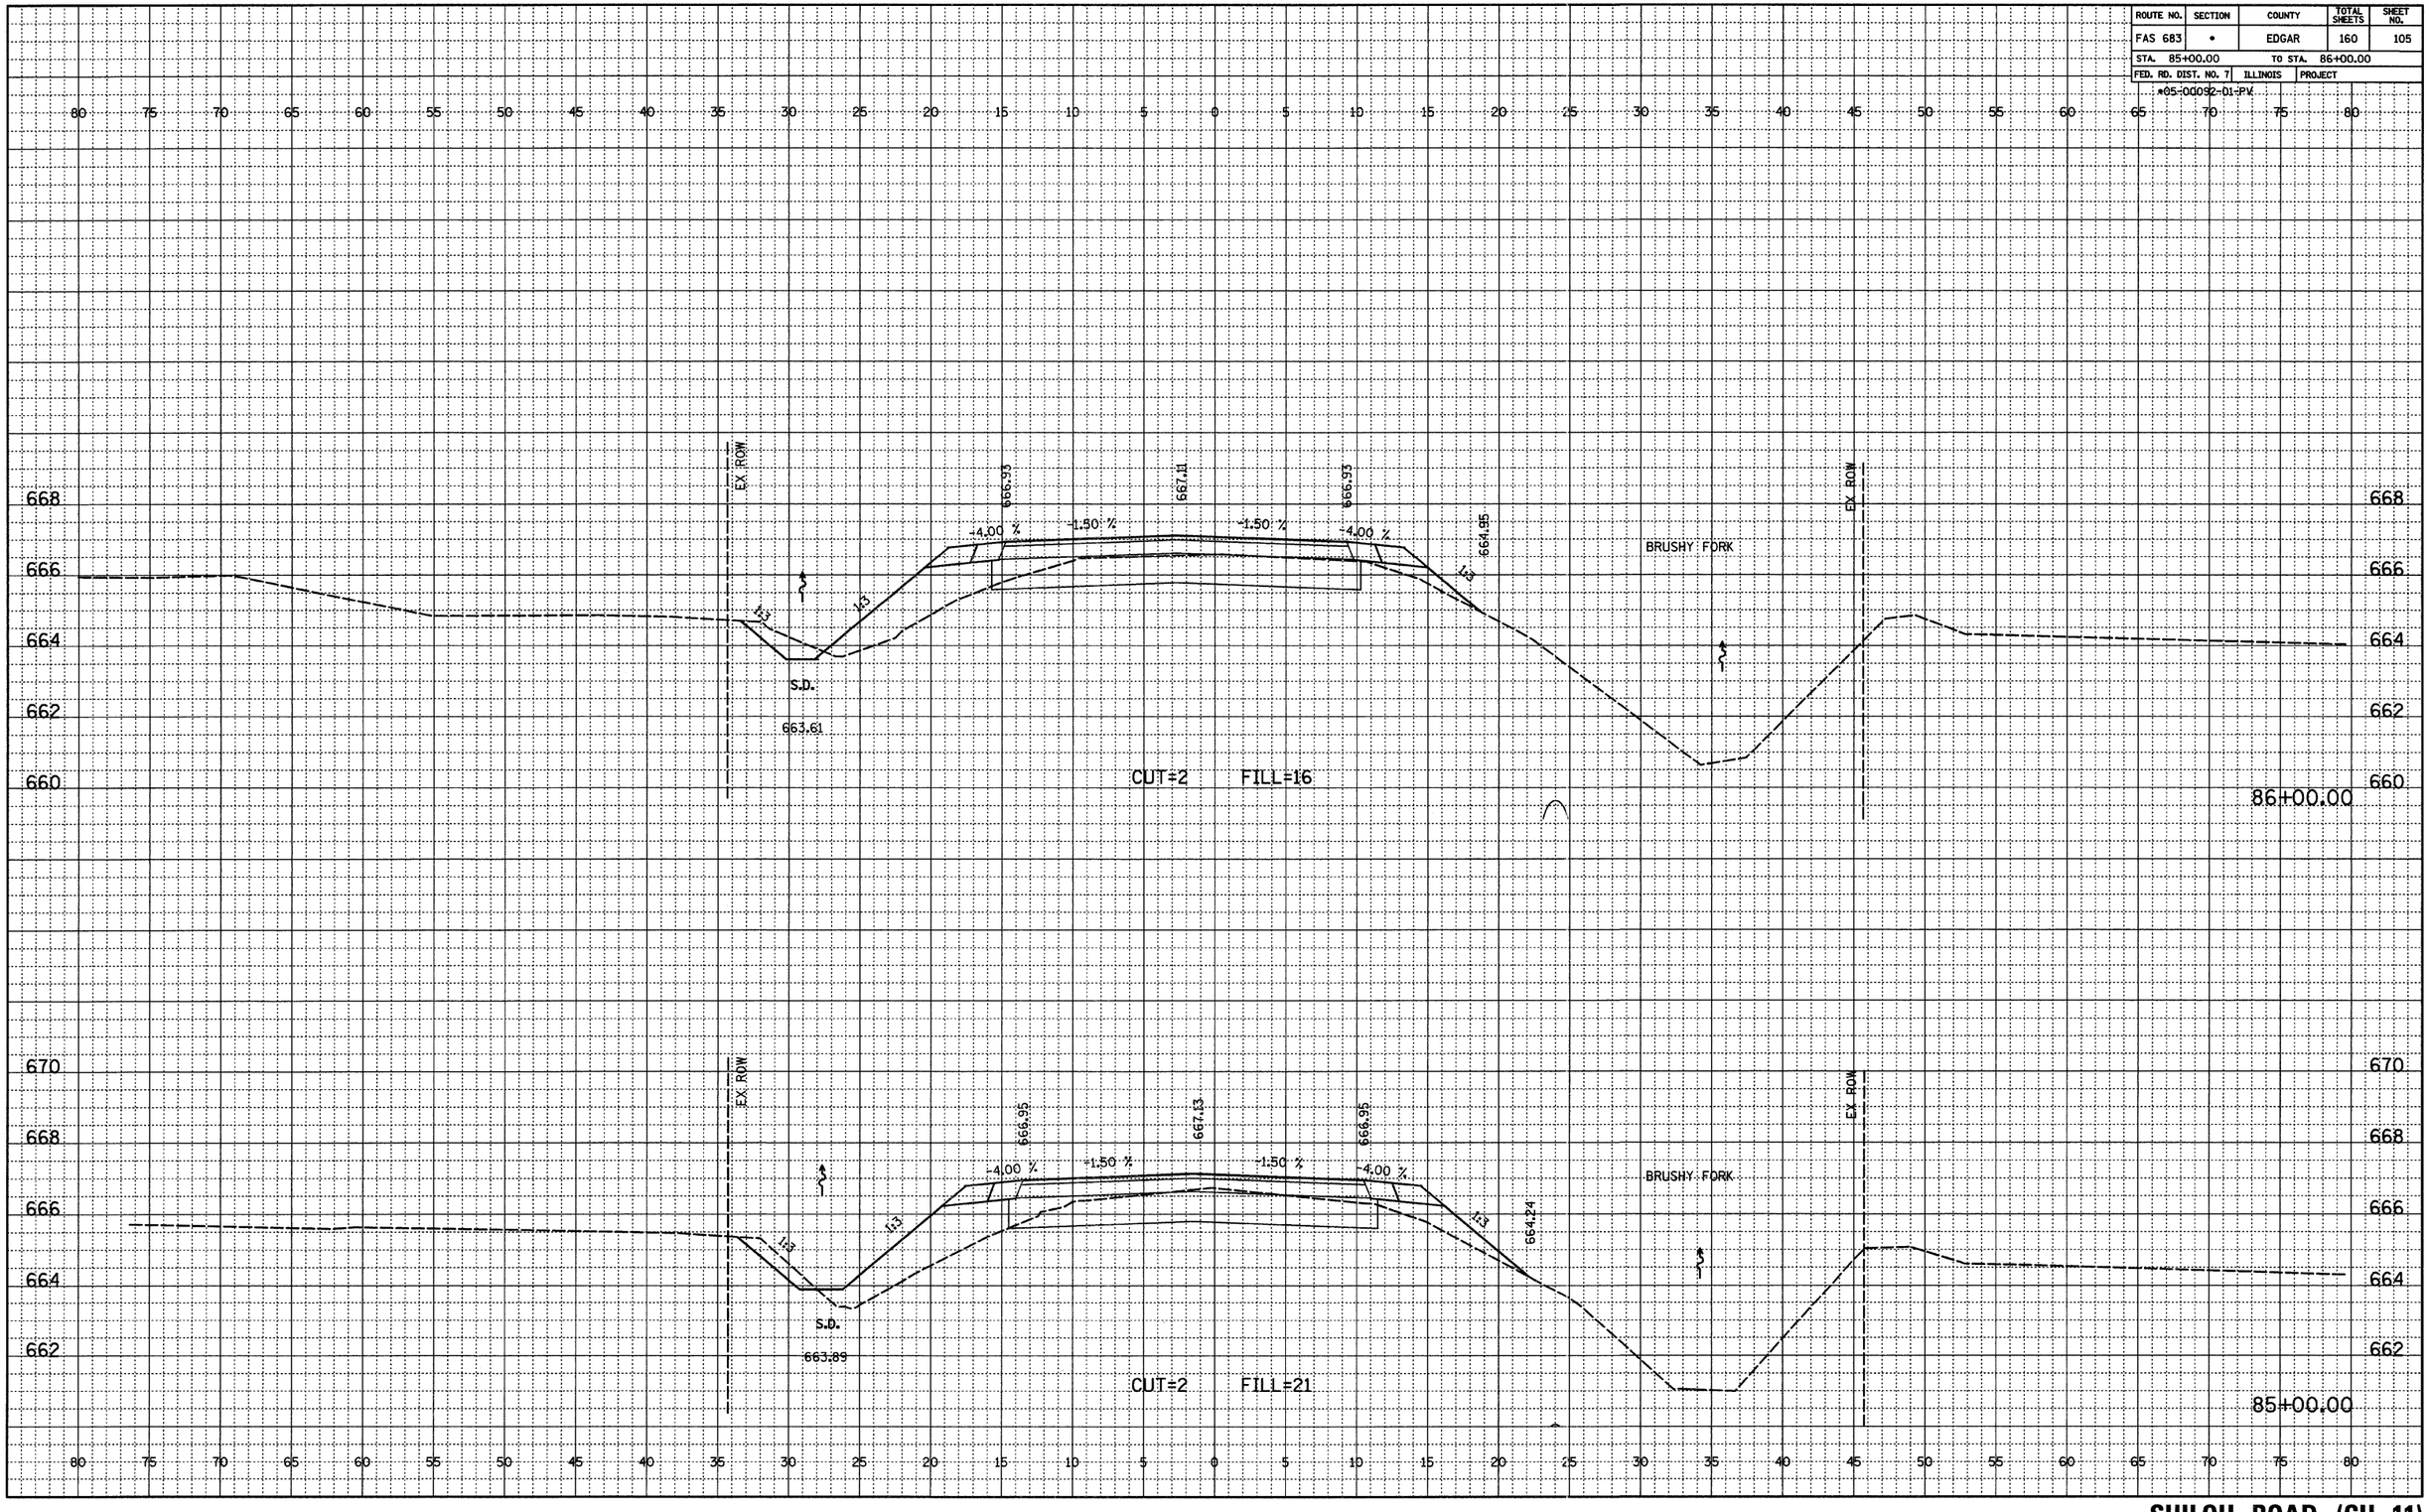

SHILOH ROAD (CH 11)