ROUTE NO.	SECTION	COUNTY	TOTAL SHEETS	SHEET NO.
FAS 683	•	EDGAR	160	117
STA. 104+00.00		TO STA. 105+00.00		
FED. RD. DIST. NO. 7	ILLINOIS	PROJECT		

*05-00092-01-PV

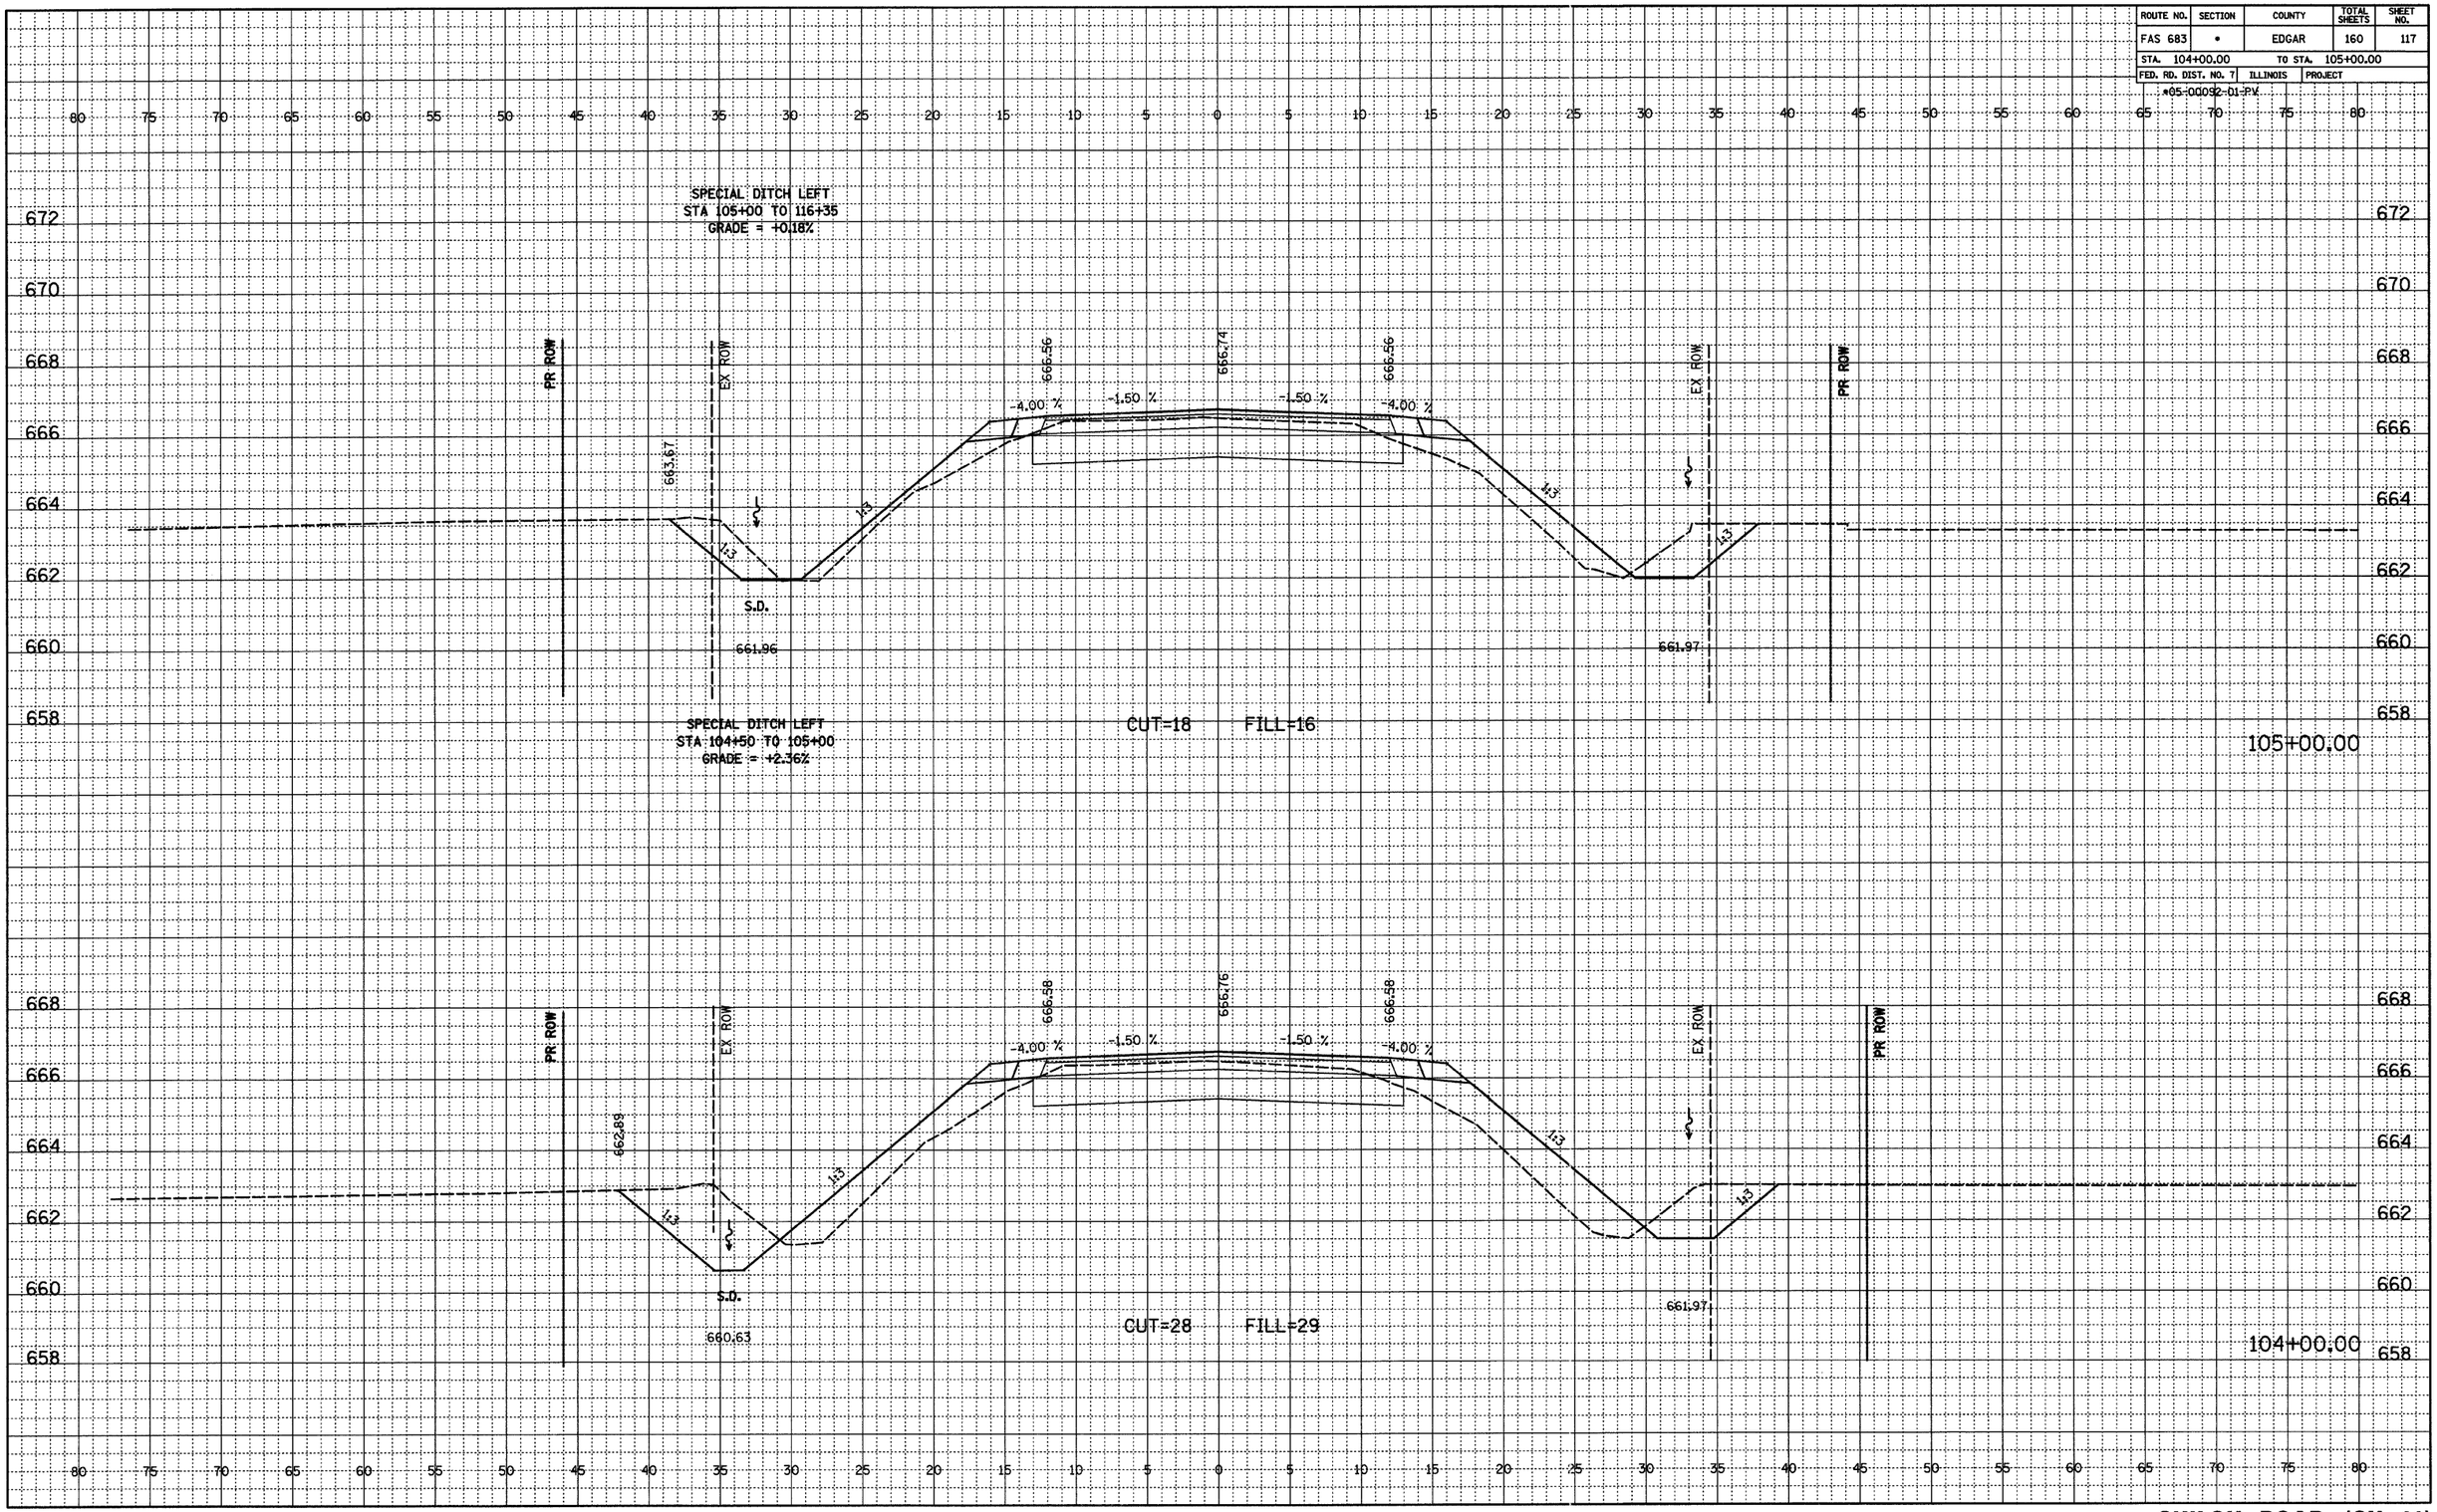

FINAL NOTEBOOK NO. ___ SURVEYED PLOTTED ALIGNMENT CHECKED RT. OF WAY CHECKED BY DATE

ORIGINAL NOTEBOOK NO. ___ SURVEYED PLOTTED GRADES CHECKED BM'S NOTED STRUCTURE NOTATIONS CHK'D BY DATE

SHILOH ROAD (CH 11)