ROUTE NO.	SECTION	COUNTY	TOTAL SHEETS	SHEET NO.
FAS 683	•	EDGAR	160	119
STA. 108+00.00		TO STA. 109+00.00		
FED. RD. DIST. NO. 7	ILLINOIS	PROJECT		

*05-00092-01-PV

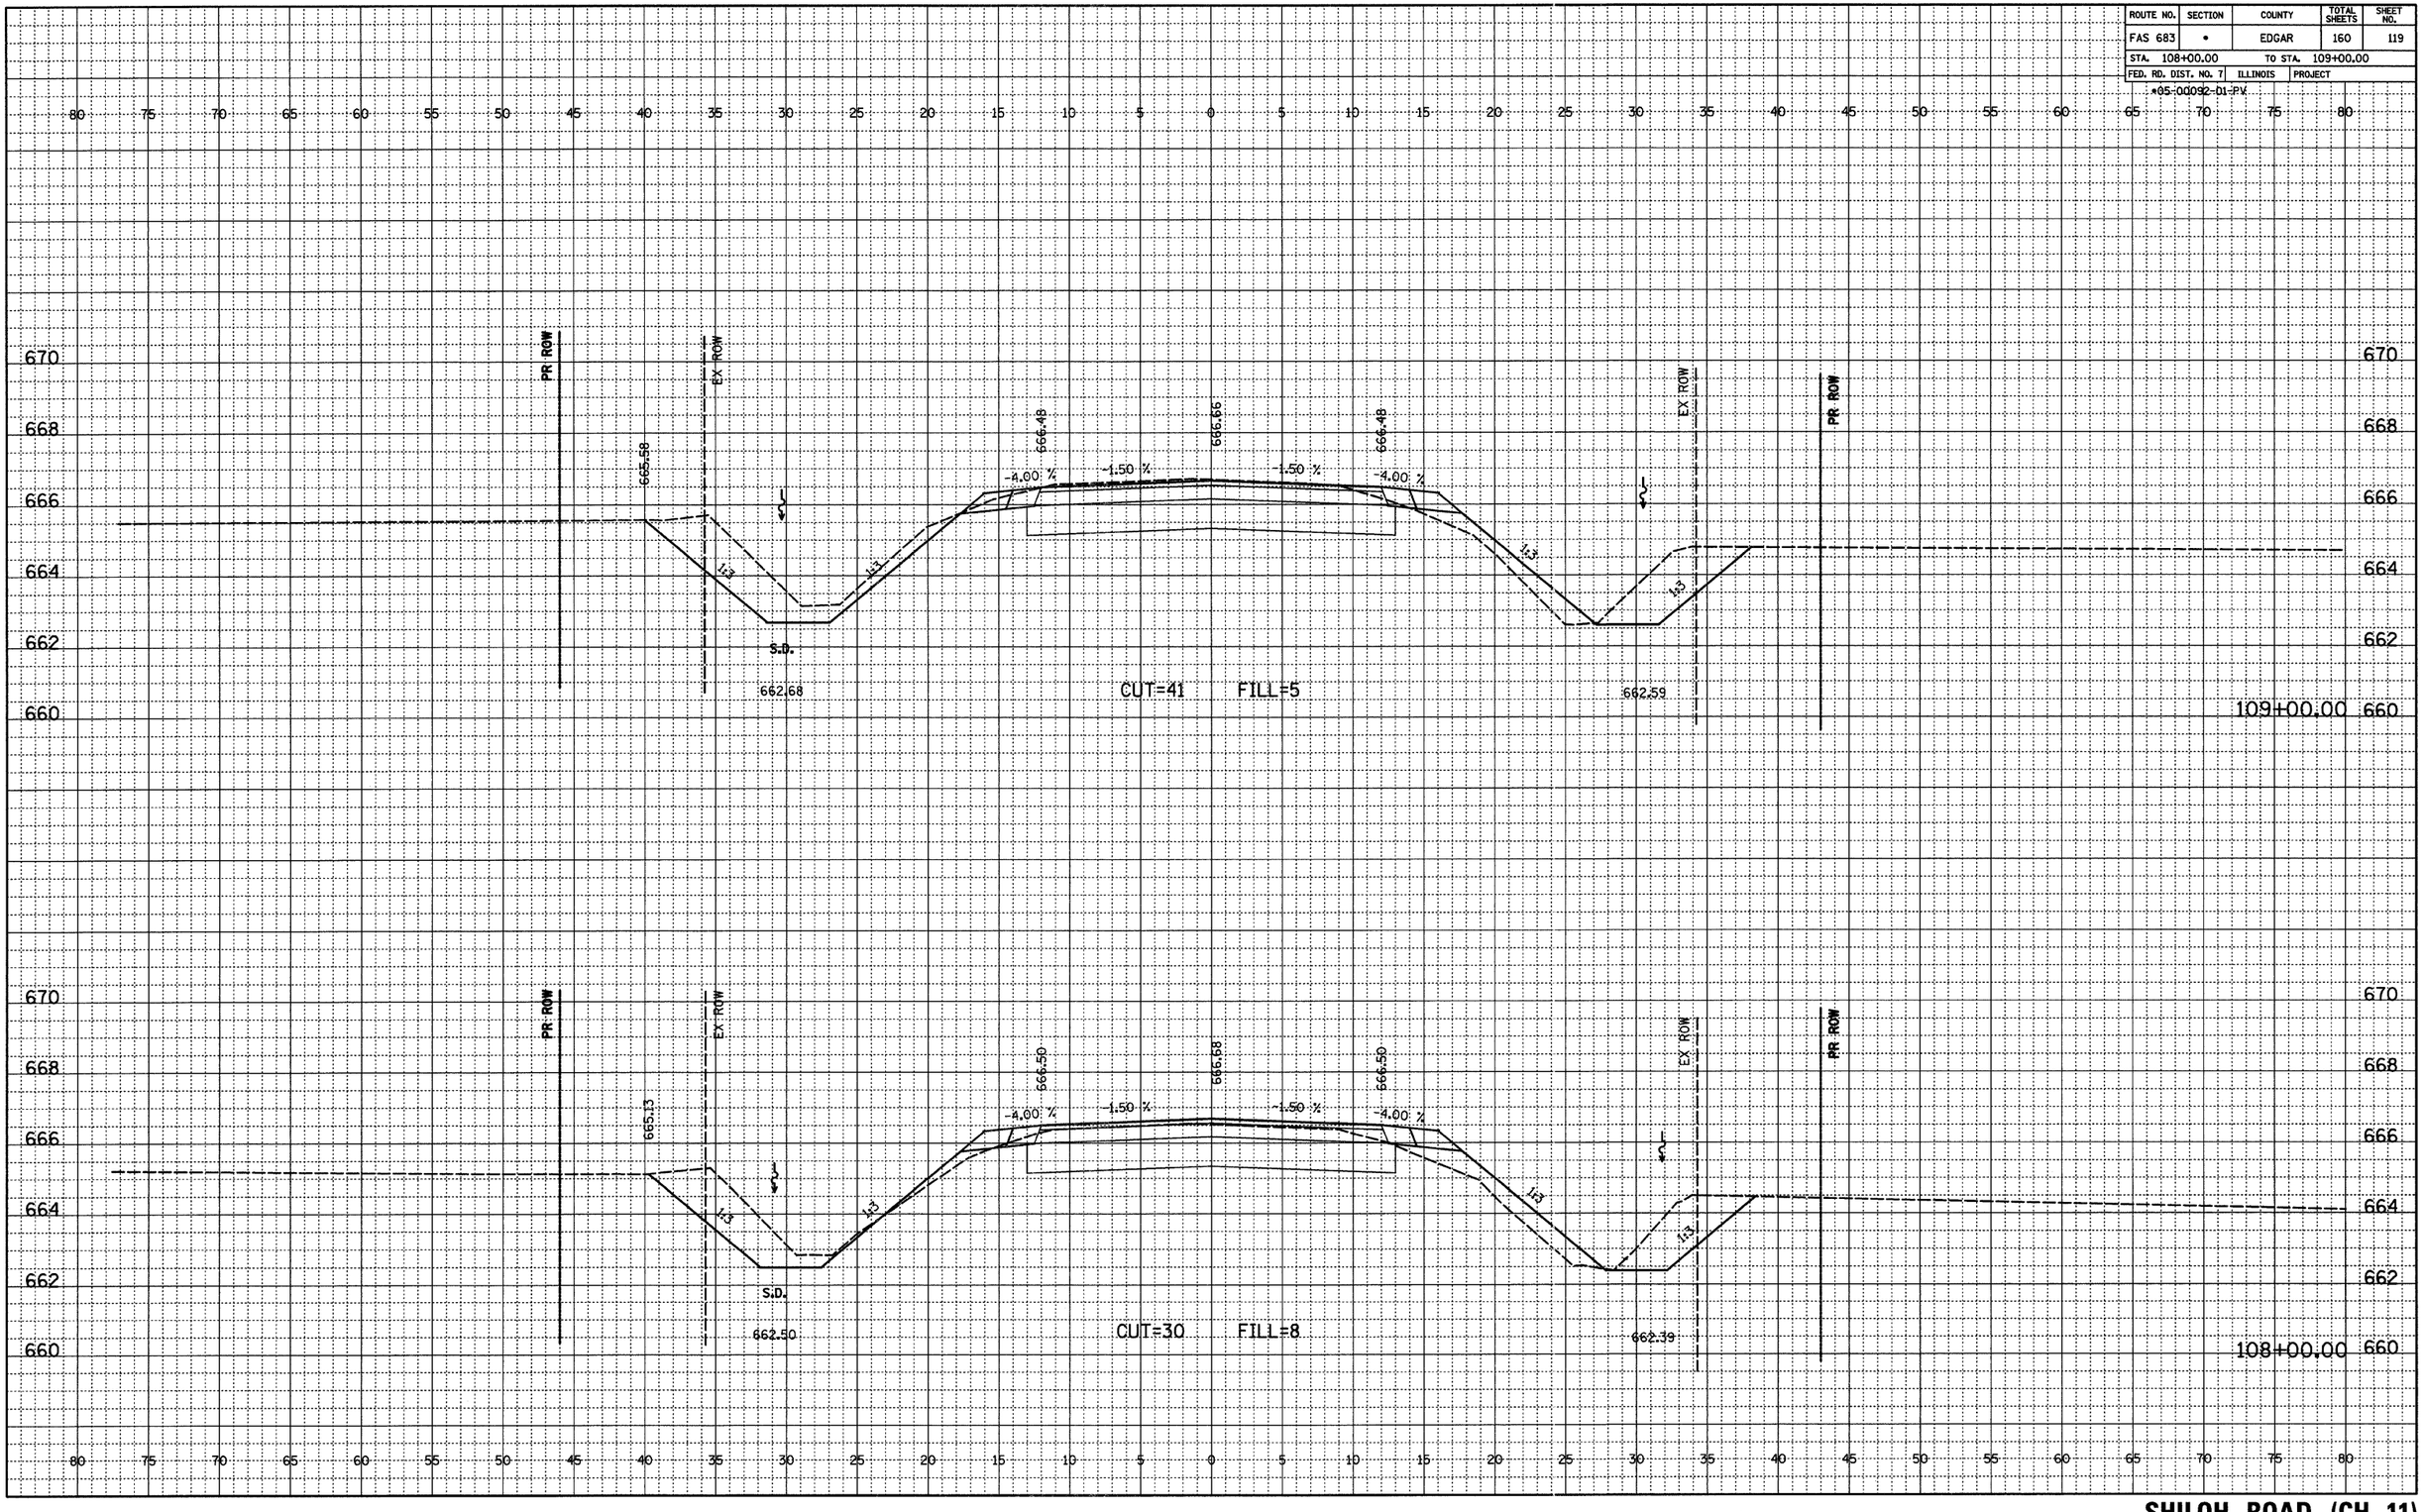

FINAL
SURVEYED
PLOTTED
ALIGNMENT CHECKED
RT. OF WAY CHECKED
NOTEBOOK NO.
BY
DATE

ORIGINAL
SURVEYED
PLOTTED
GRADES CHECKED
BMS NOTED
STRUCTURE NOTATIONS CHK'D
NOTEBOOK NO.
BY
DATE

SHILOH ROAD (CH 11)