ROUTE NO.	SECTION	COUNTY	TOTAL SHEETS	SHEET NO.
FAS 683	•	EDGAR	160	120
STA. 110+00.00		TO STA. 110+21.00		
FED. RD. DIST. NO. 7	ILLINOIS	PROJECT		
		*05-00092-01-PV		

FINAL — DATE / BY
SURVEYED
PLOTTED
ALIGNMENT CHECKED
RT. OF WAY CHECKED
NOTEBOOK
NO.

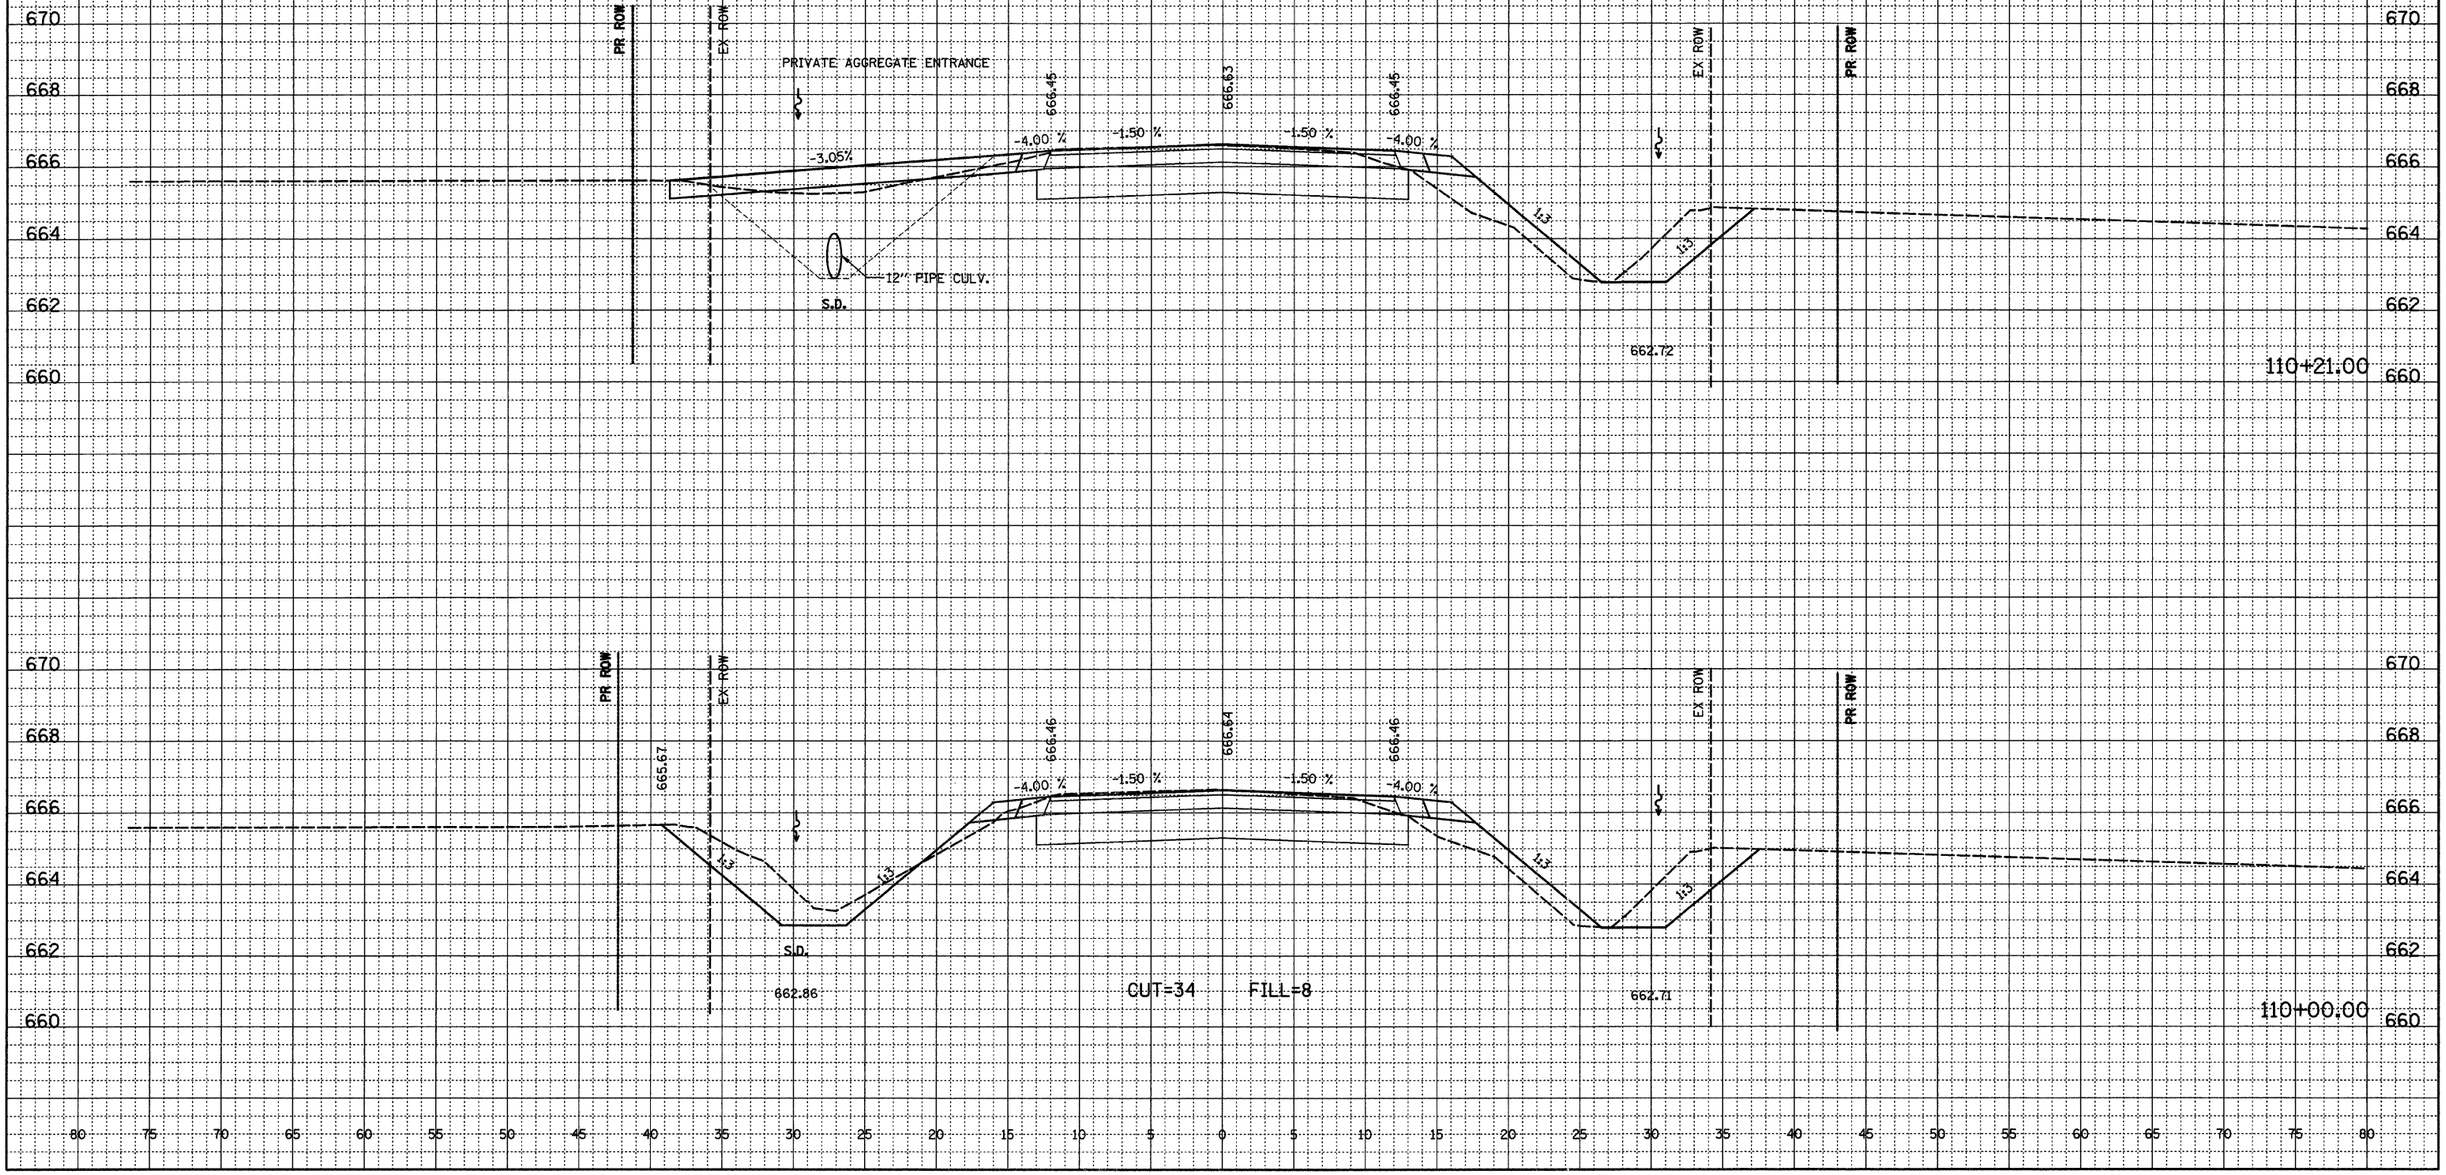

ORIGINAL — DATE / BY
SURVEYED
PLOTTED
GRADES CHECKED
RT. OF WAY MONUMENTED
STRUCTURE NOTATIONS CHK'D
NOTEBOOK
NO.

SHILOH ROAD (CH 11)