ROUTE NO.	SECTION	COUNTY	TOTAL SHEETS	SHEET NO.
FA 683	•	EDGAR	160	158
STA. 501+48.32		TO STA. 501+48.32		
FED. RD. DIST. NO. 7	ILLINOIS	PROJECT		

*05-00092-01-PV

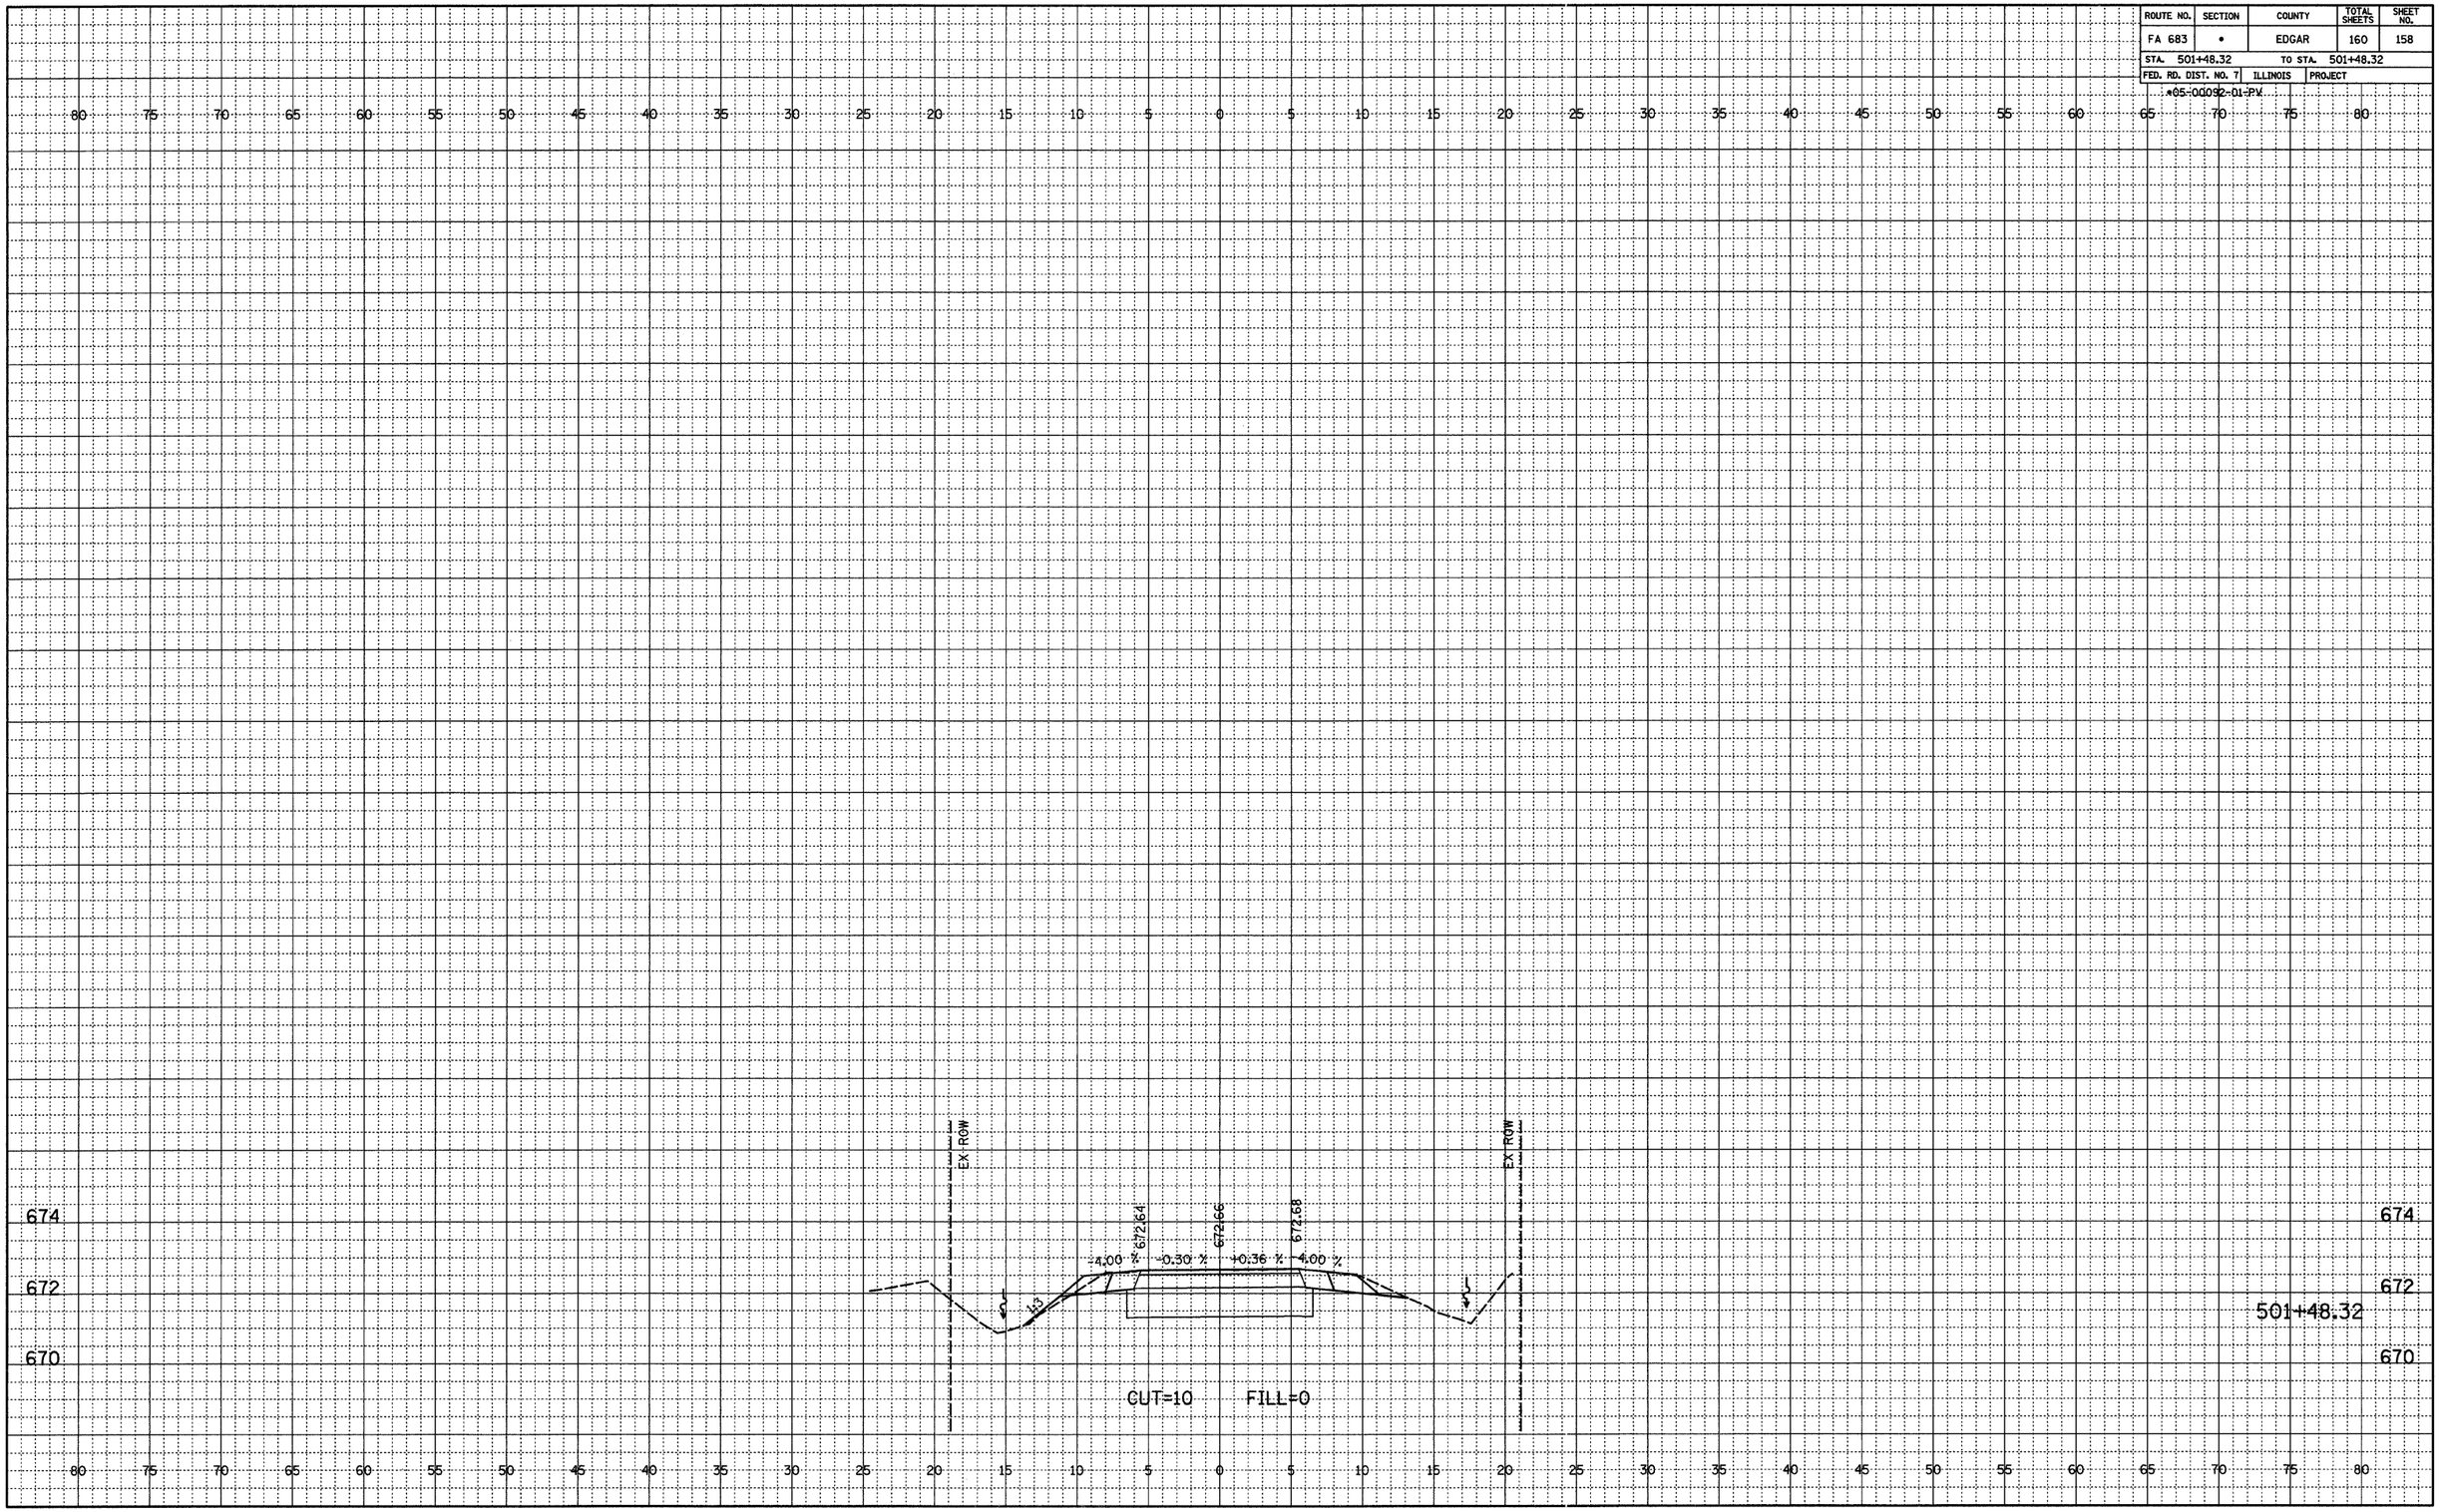

FINAL
NOTEBOOK NO.
SURVEYED
PLOTTED
ALIGNMENT CHECKED
RT. OF WAY CHECKED
BY
DATE

ORIGINAL
NOTEBOOK NO.
SURVEYED
PLOTTED
GRADES CHECKED
BM'S NOTED
STRUCTURE NOTATIONS CHK'D
BY
DATE

1800 NORTH