CONTRACT NO. 93450

F.A.U. RTE.	SECTION	COUNTY	TOTAL SHEETS	SHEET NO.
7982	*	SANGAMON	114	46
STA.	TO STA.			
FED. ROAD DIST. NO.	ILLINOIS	FED. AID PROJECT		

* 05-00447-01-PV CITY OF SPRINGFIELD

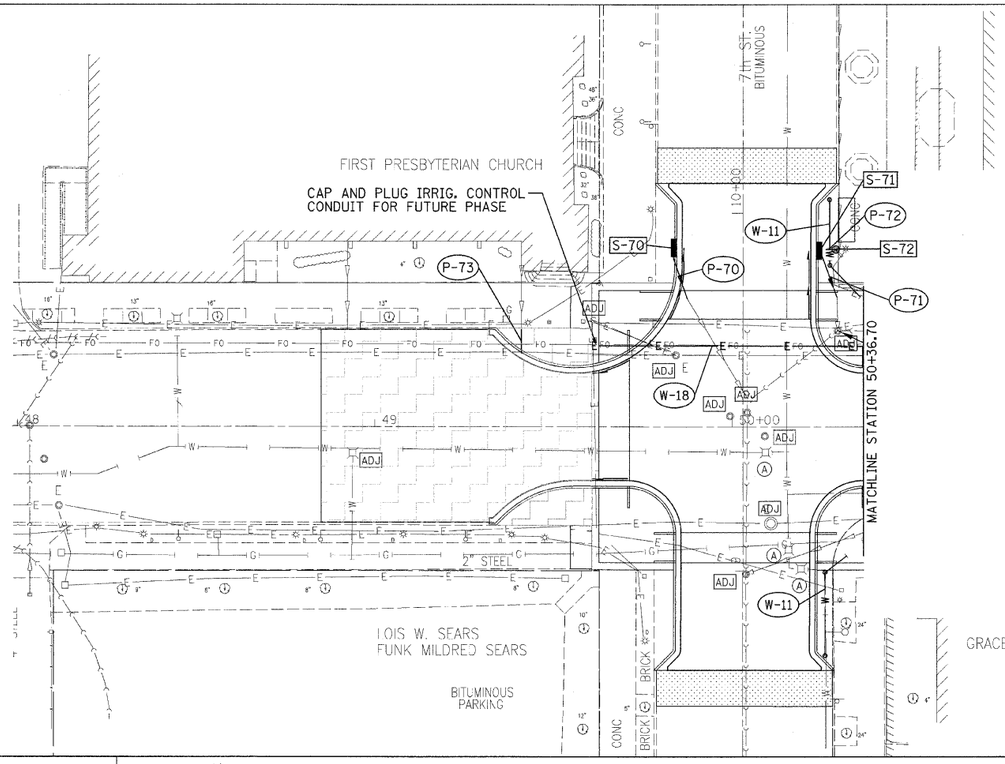

LEGEND

- PROPOSED STORM SEWER
- PROPOSED PIPE UNDERDRAIN
- PROPOSED INLET/CATCH BASIN
- PROPOSED MANHOLE
- PROPOSED PIPE CALLOUT (P-1)
- PROPOSED STRUCTURE CALLOUT (S-1)
- STRUCTURE TO BE ADJUSTED (ADJ)
- VALVE TO BE ADJUSTED (A)
- JUNCTION BOX TO BE ADJUSTED (A)
- PROPOSED IRIGATION CALLOUT (W-1)
- PROPOSED IRIGATION LINE —W—
- PROPOSED CONTROL WIRING —E—

N

20 0 20 40

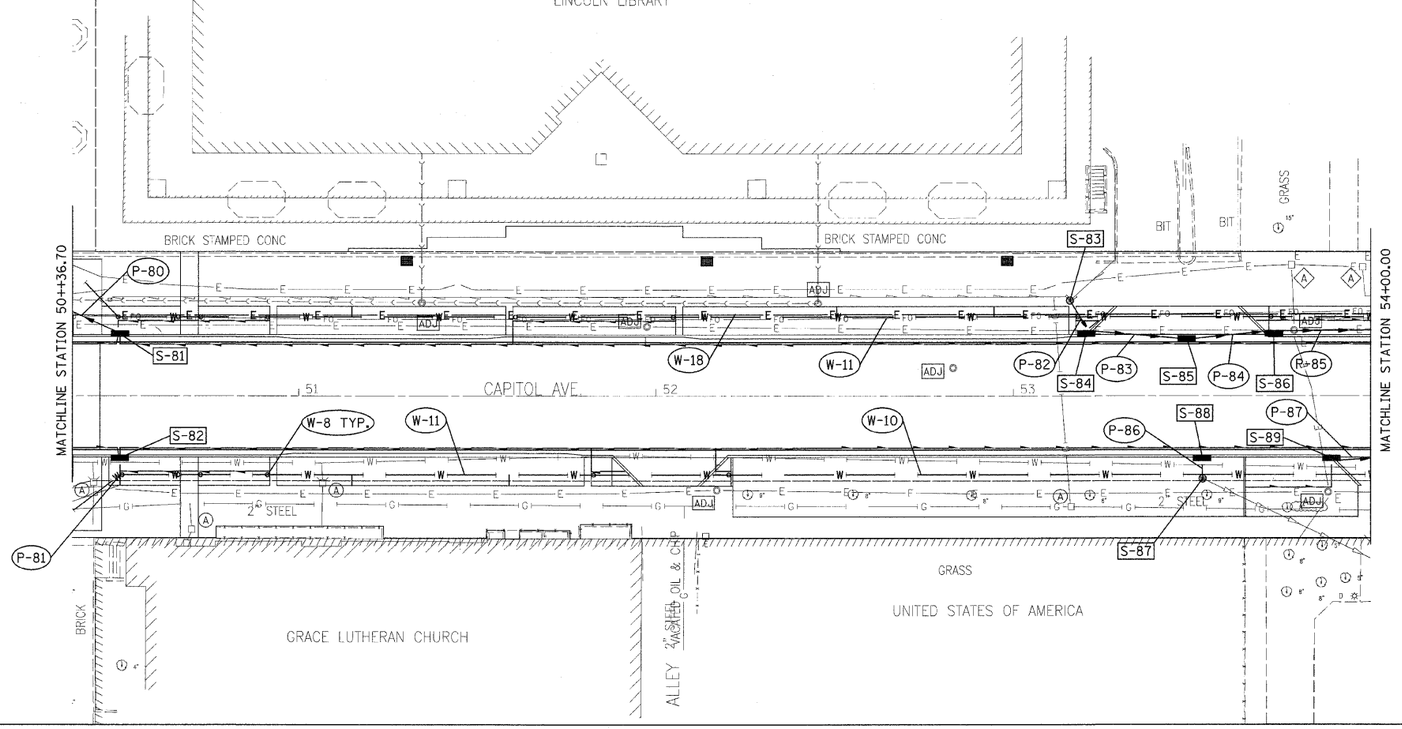

LEGEND

- PROPOSED STORM SEWER
- PROPOSED PIPE UNDERDRAIN
- PROPOSED INLET/CATCH BASIN
- PROPOSED MANHOLE
- PROPOSED PIPE CALLOUT (P-1)
- PROPOSED STRUCTURE CALLOUT (S-1)
- STRUCTURE TO BE ADJUSTED (ADJ)
- VALVE TO BE ADJUSTED (A)
- JUNCTION BOX TO BE ADJUSTED (A)
- PROPOSED IRIGATION CALLOUT (W-1)
- PROPOSED IRIGATION LINE —W—
- PROPOSED CONTROL WIRING —E—

N

20 0 20 40

LAYOUT	R.A	03/14/07
DRAWN	R.A	03/14/07
REVIEWED	MH	09/19/07

PLOT DATE = 8\1\07\2008, 10:22 AM
FILE NAME = I:\ROJ\pds\02c284a\coadd\road\microstation\sheet\section_1_7th-11th\c-905_DUP_7-8.dgn
PLOT SCALE = 200.0000 ' / IN.
USER NAME = Pop028836

© Copyright Hanson Professional Services Inc. 2008

HANSON