CONTRACT NO. 93450

F.A.U. RTE.	SECTION	COUNTY	TOTAL SHEETS	SHEET NO.
7982	*	SANGAMON	114	54
STA.		TO STA.		
FED. ROAD DIST. NO.	ILLINOIS	FED. AID PROJECT		
* 05-00447-01-PV		CITY OF SPRINGFIELD		

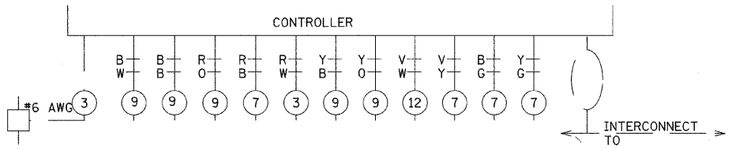

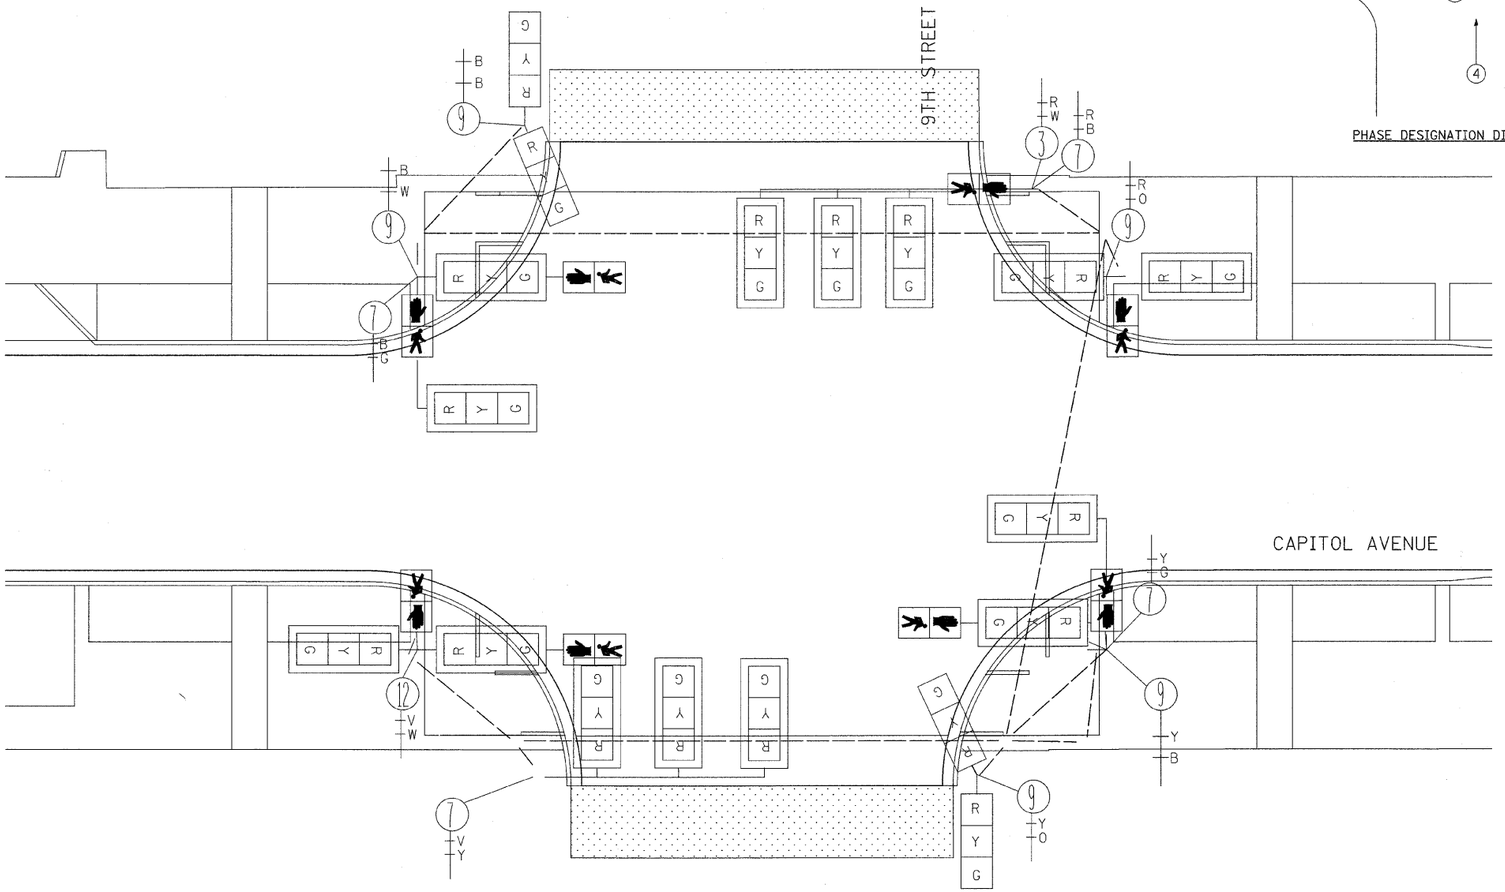

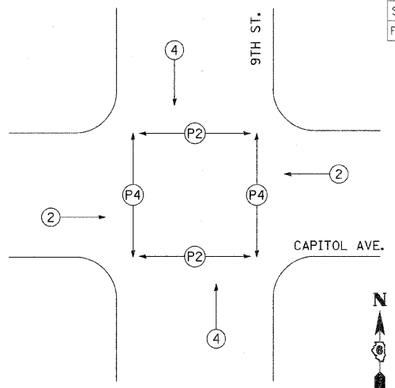

PHASE DESIGNATION DIAGRAM*

N

*PHASING MATCHES EXISTING PHASING PROVIDED BY THE CITY OF SPRINGFIELD

N

10 0 10 20

REVISIONS NAME	DATE

ILLINOIS DEPARTMENT OF TRANSPORTATION

9TH STREET CABLE PLAN

FAU RTE 7982 CAPITOL AVE
SEC NO. 05-00447-01-PV
SANGAMON COUNTY, ILLINOIS

SCALE: VERT.
HORIZ.
DATE 09/19/07

DRAWN BY

CHECKED BY

LAYOUT	ZZZ	00/00/00
DRAWN	DLC	03/15/07
REVISED	KMH	11/23/07

PLOT DATE = 01\18\2008 10:23 AM
FILE NAME = i:\02_jobs\02s2841s\ceadd\road\microstation\sheet\section_1_7th-11th\Peoria\c-1125P.dgn
PLOT SCALE = 100.0000 '/ IN.
USER NAME = Pope0836

© Copyright Hanson Professional Services Inc. 2008

HANSON